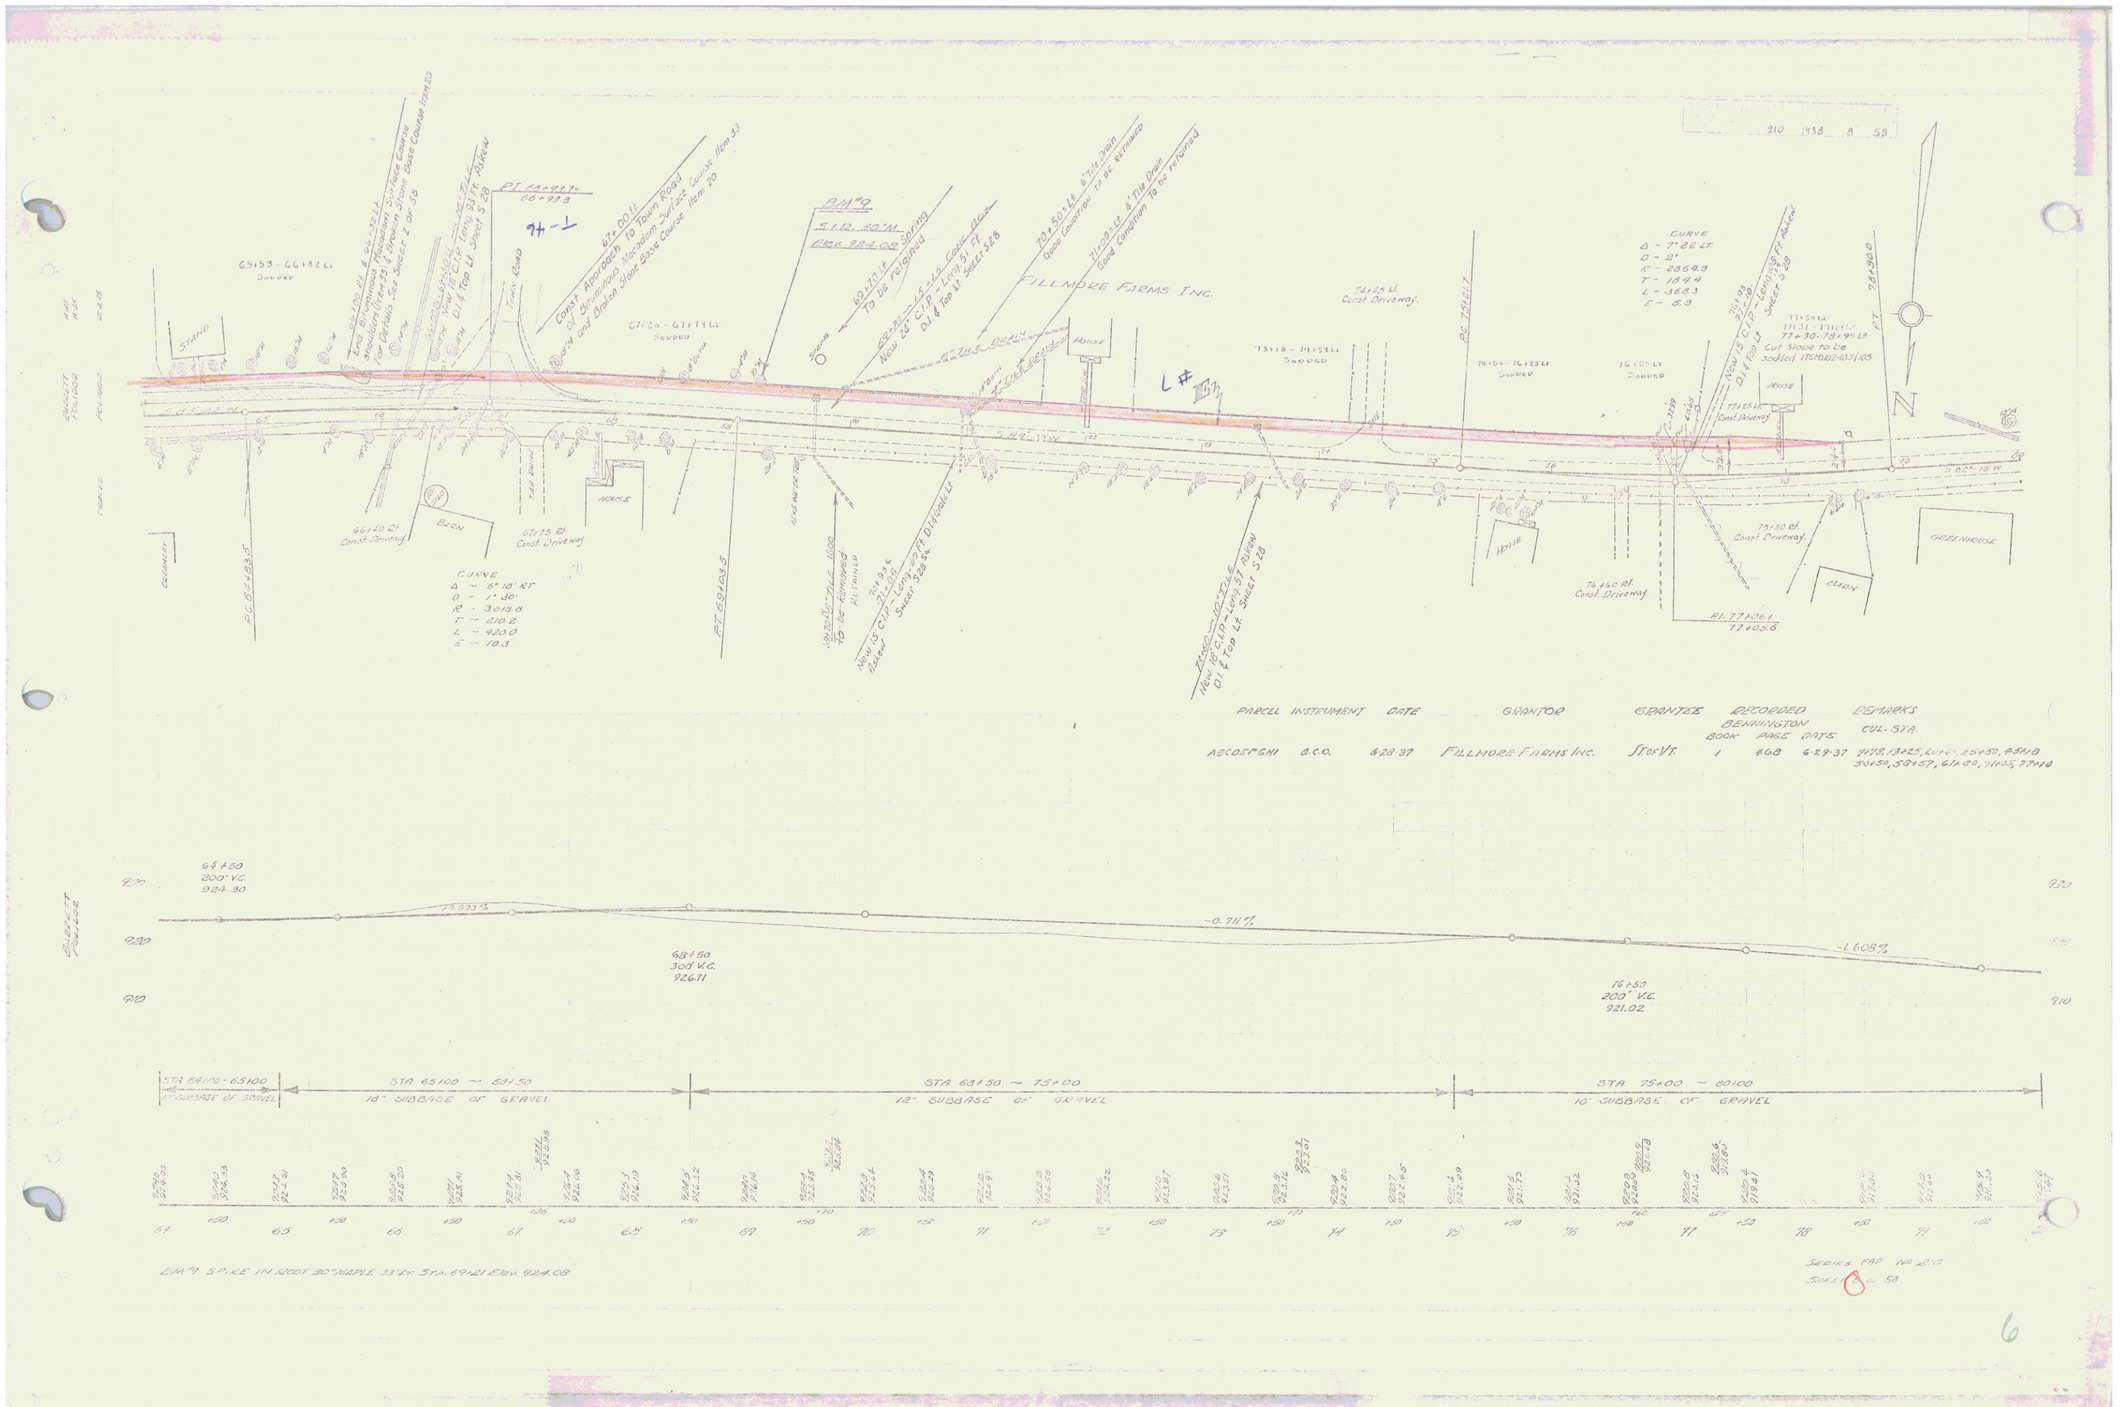
FILLMORE FARMS INC.
STAND
BARN
HOUSE
GREENHOUSE
CURVE
Δ = 6° 18' RT
D = 1° 30'
R = 3819.9
T = 210.2
L = 420.0
E = 10.3
CURVE
Δ = 7° 22' LT
D = 2°
R = 2864.9
T = 184.4
L = 368.3
E = 5.9
Town Road
New 18" C.M.P. - Length 51' Ft. Askew
