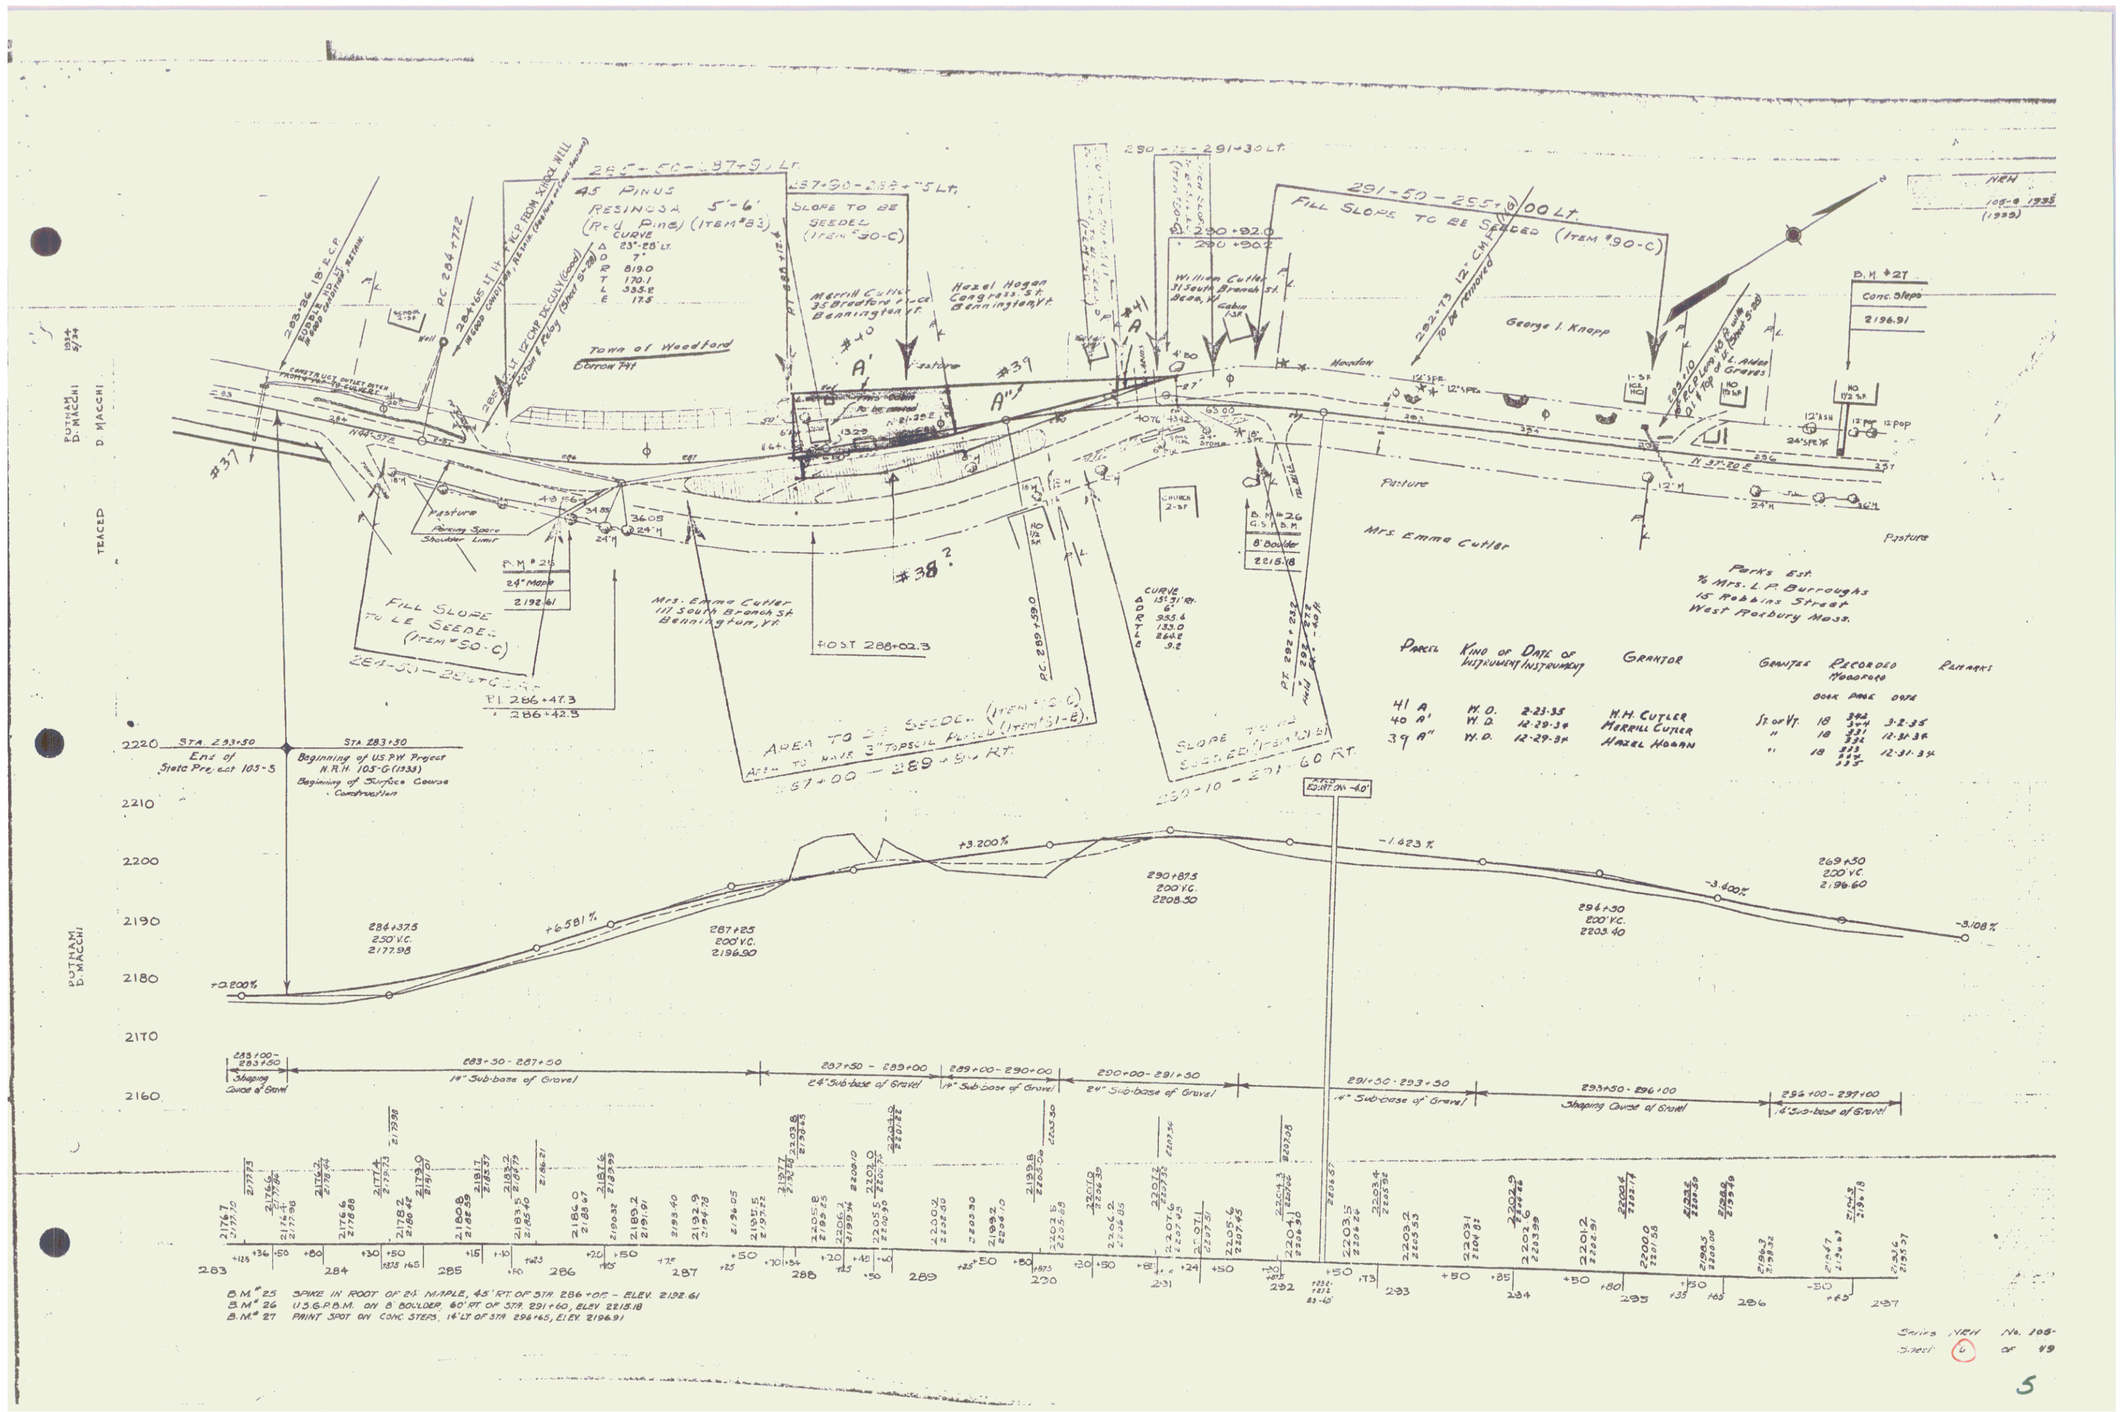
45 PINUS RESINOSA 5'-6' (Red Pine) (ITEM #83)
Town of Woodford
Merrill Cutler 35 Bradford Place Bennington, Vt.
Hazel Hogan Congress St. Bennington, Vt.
William Cutler 11 South Branch St. Dover, N.J.
George I. Knapp
Mrs. Emma Cutler
Mrs. Emma Cutler 111 South Branch St. Bennington, Vt.
Parks Est. % Mrs. L. P. Burroughs 15 Robbins Street West Roxbury Mass.
FILL SLOPE TO BE SEEDED (ITEM #90-C)
SLOPE TO BE SEEDED (ITEM #90-C)
AREA TO BE SEEDED (ITEM #90-C)
AREA TO HAVE 3" TOPSOIL PLACED (ITEM #91-B)
Pasture
Shaping Surface of Base
14" Sub-base of Gravel
24" Sub-base of Gravel
Shaping Course of Gravel
16" Sub-base of Gravel
Ends of State Project 105-5
Beginning of U.S. Rte. Project N.H.H. 105-G (1933)
Beginning of Surface Course Construction
B.M. #25 SPIKE IN ROOT OF 24" MAPLE, 45' RT. OF STA. 286 + 0 ft. – ELEV. 2192.61
B.M. #26 U.S.G.B.M. ON 8 BOULDER, 60' RT. OF STA. 291 + 60, ELEV. 2215.18
B.M. #27 PAINT SPOT ON CONC. STEPS, 16' LT. OF STA. 296 + 65, ELEV. 2196.91
Grantor
Grantee
Remarks
H.H. Cutler
Merrill Cutler
Hazel Hogan
Sheet 6 of 49

5