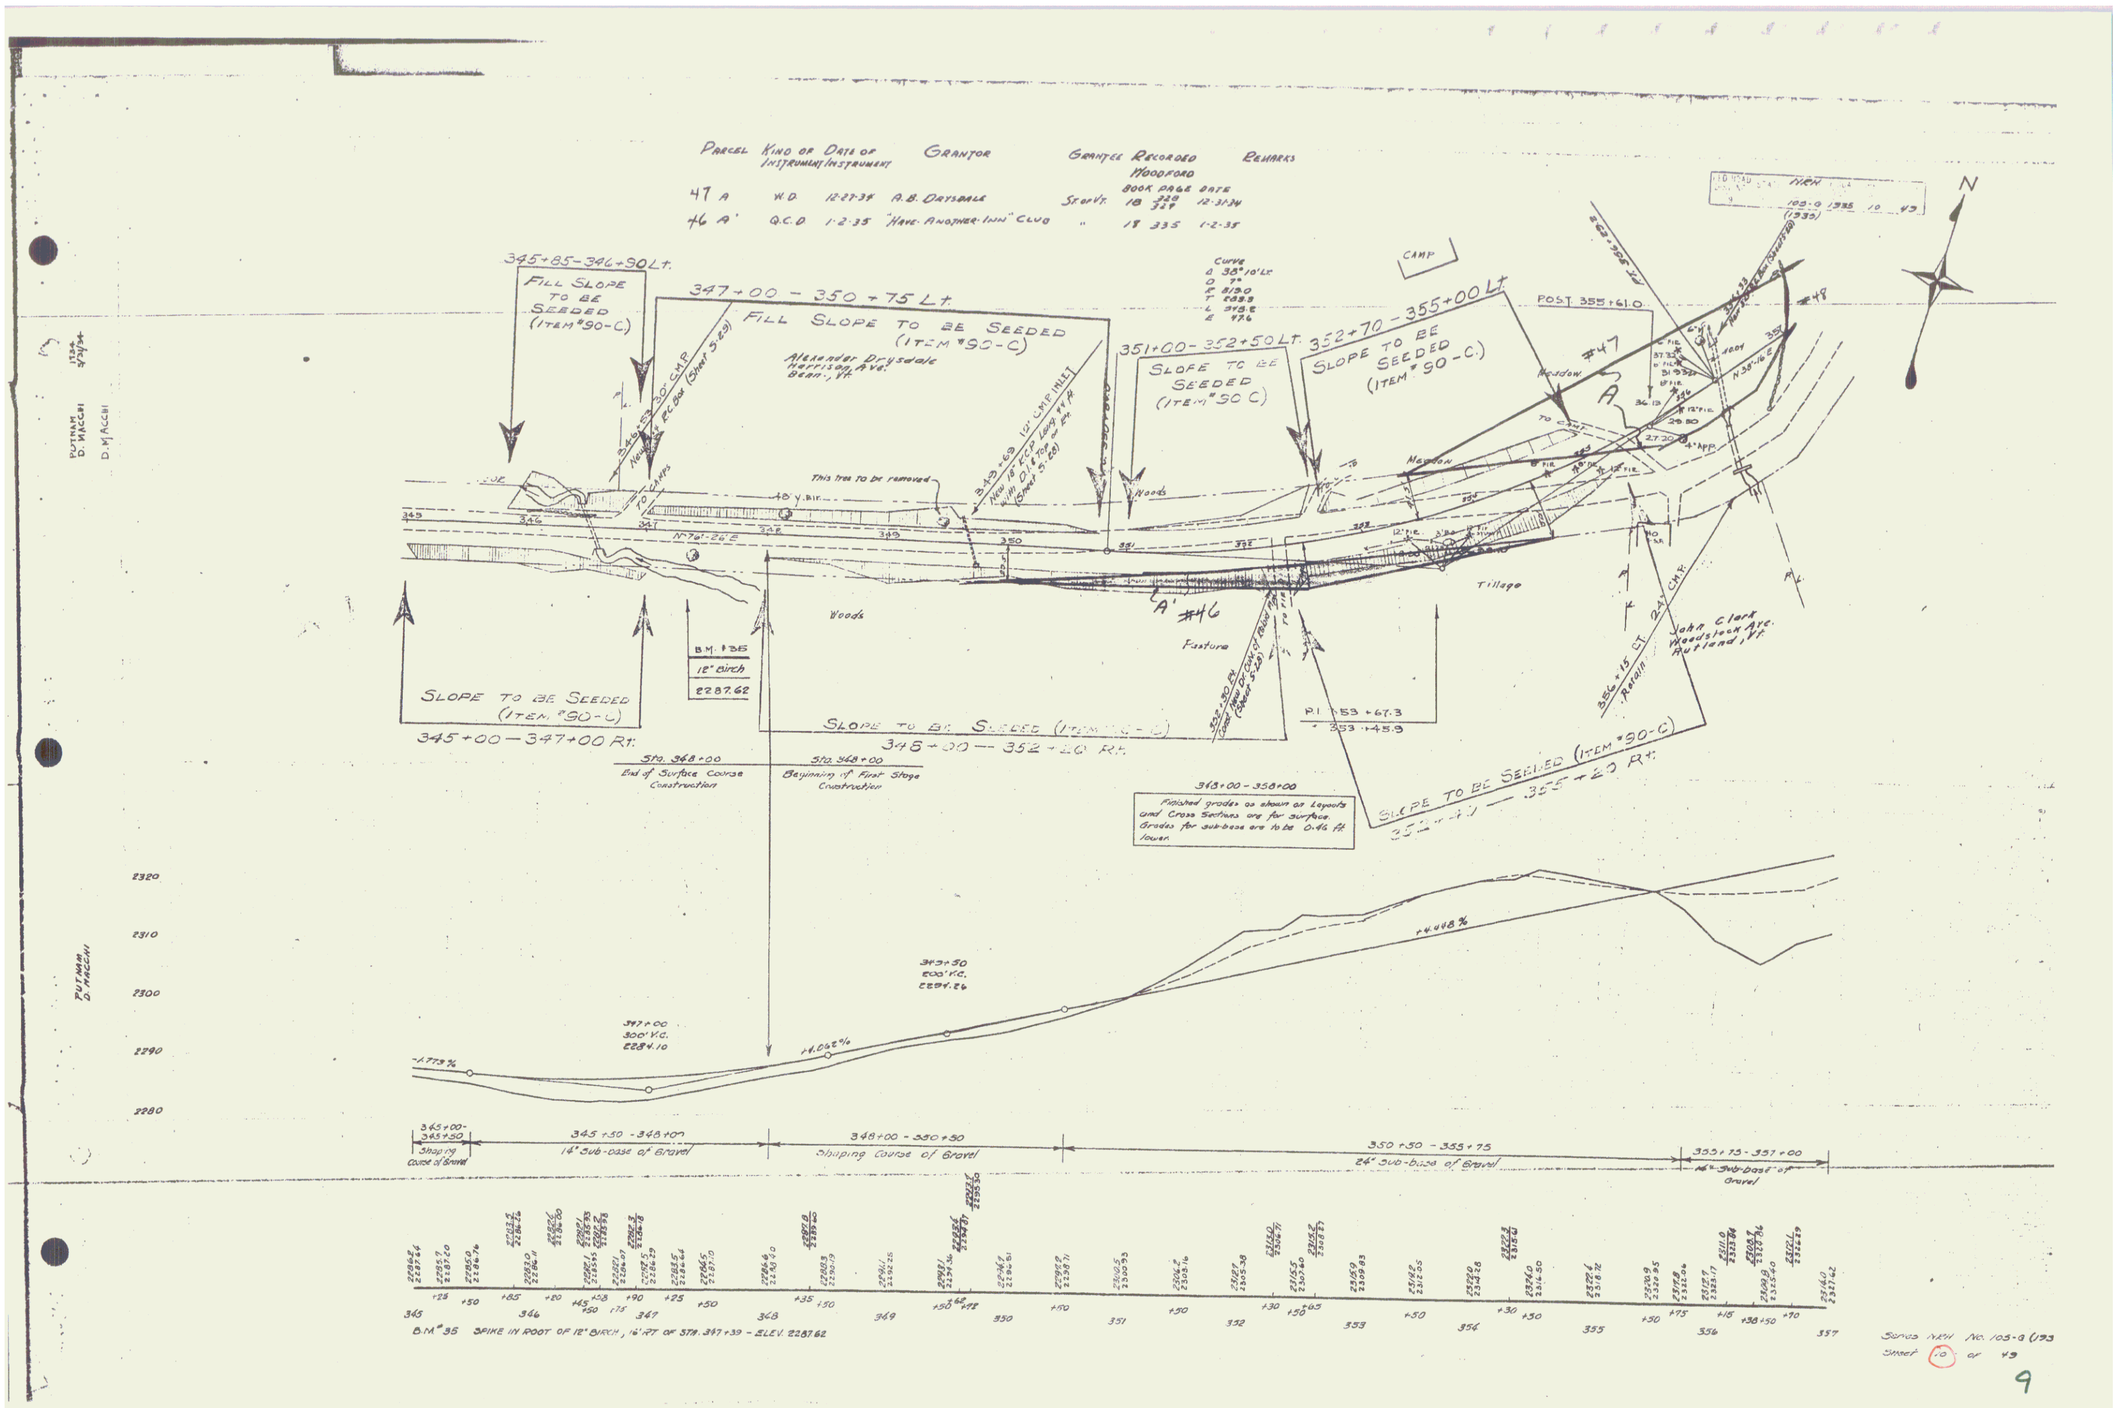Parcel	Kind of Instrument	Date of Instrument	Grantor	Grantee	Recorded Woodford Book	Page	Date	Remarks
47 A	W.D.	12-27-34	A.B. Drysdale	State Vt.	18	329	12-31-34	
46 A'	Q.C.D.	1-2-35	"Have-Another-Inn" Club	"	18	335	1-2-35