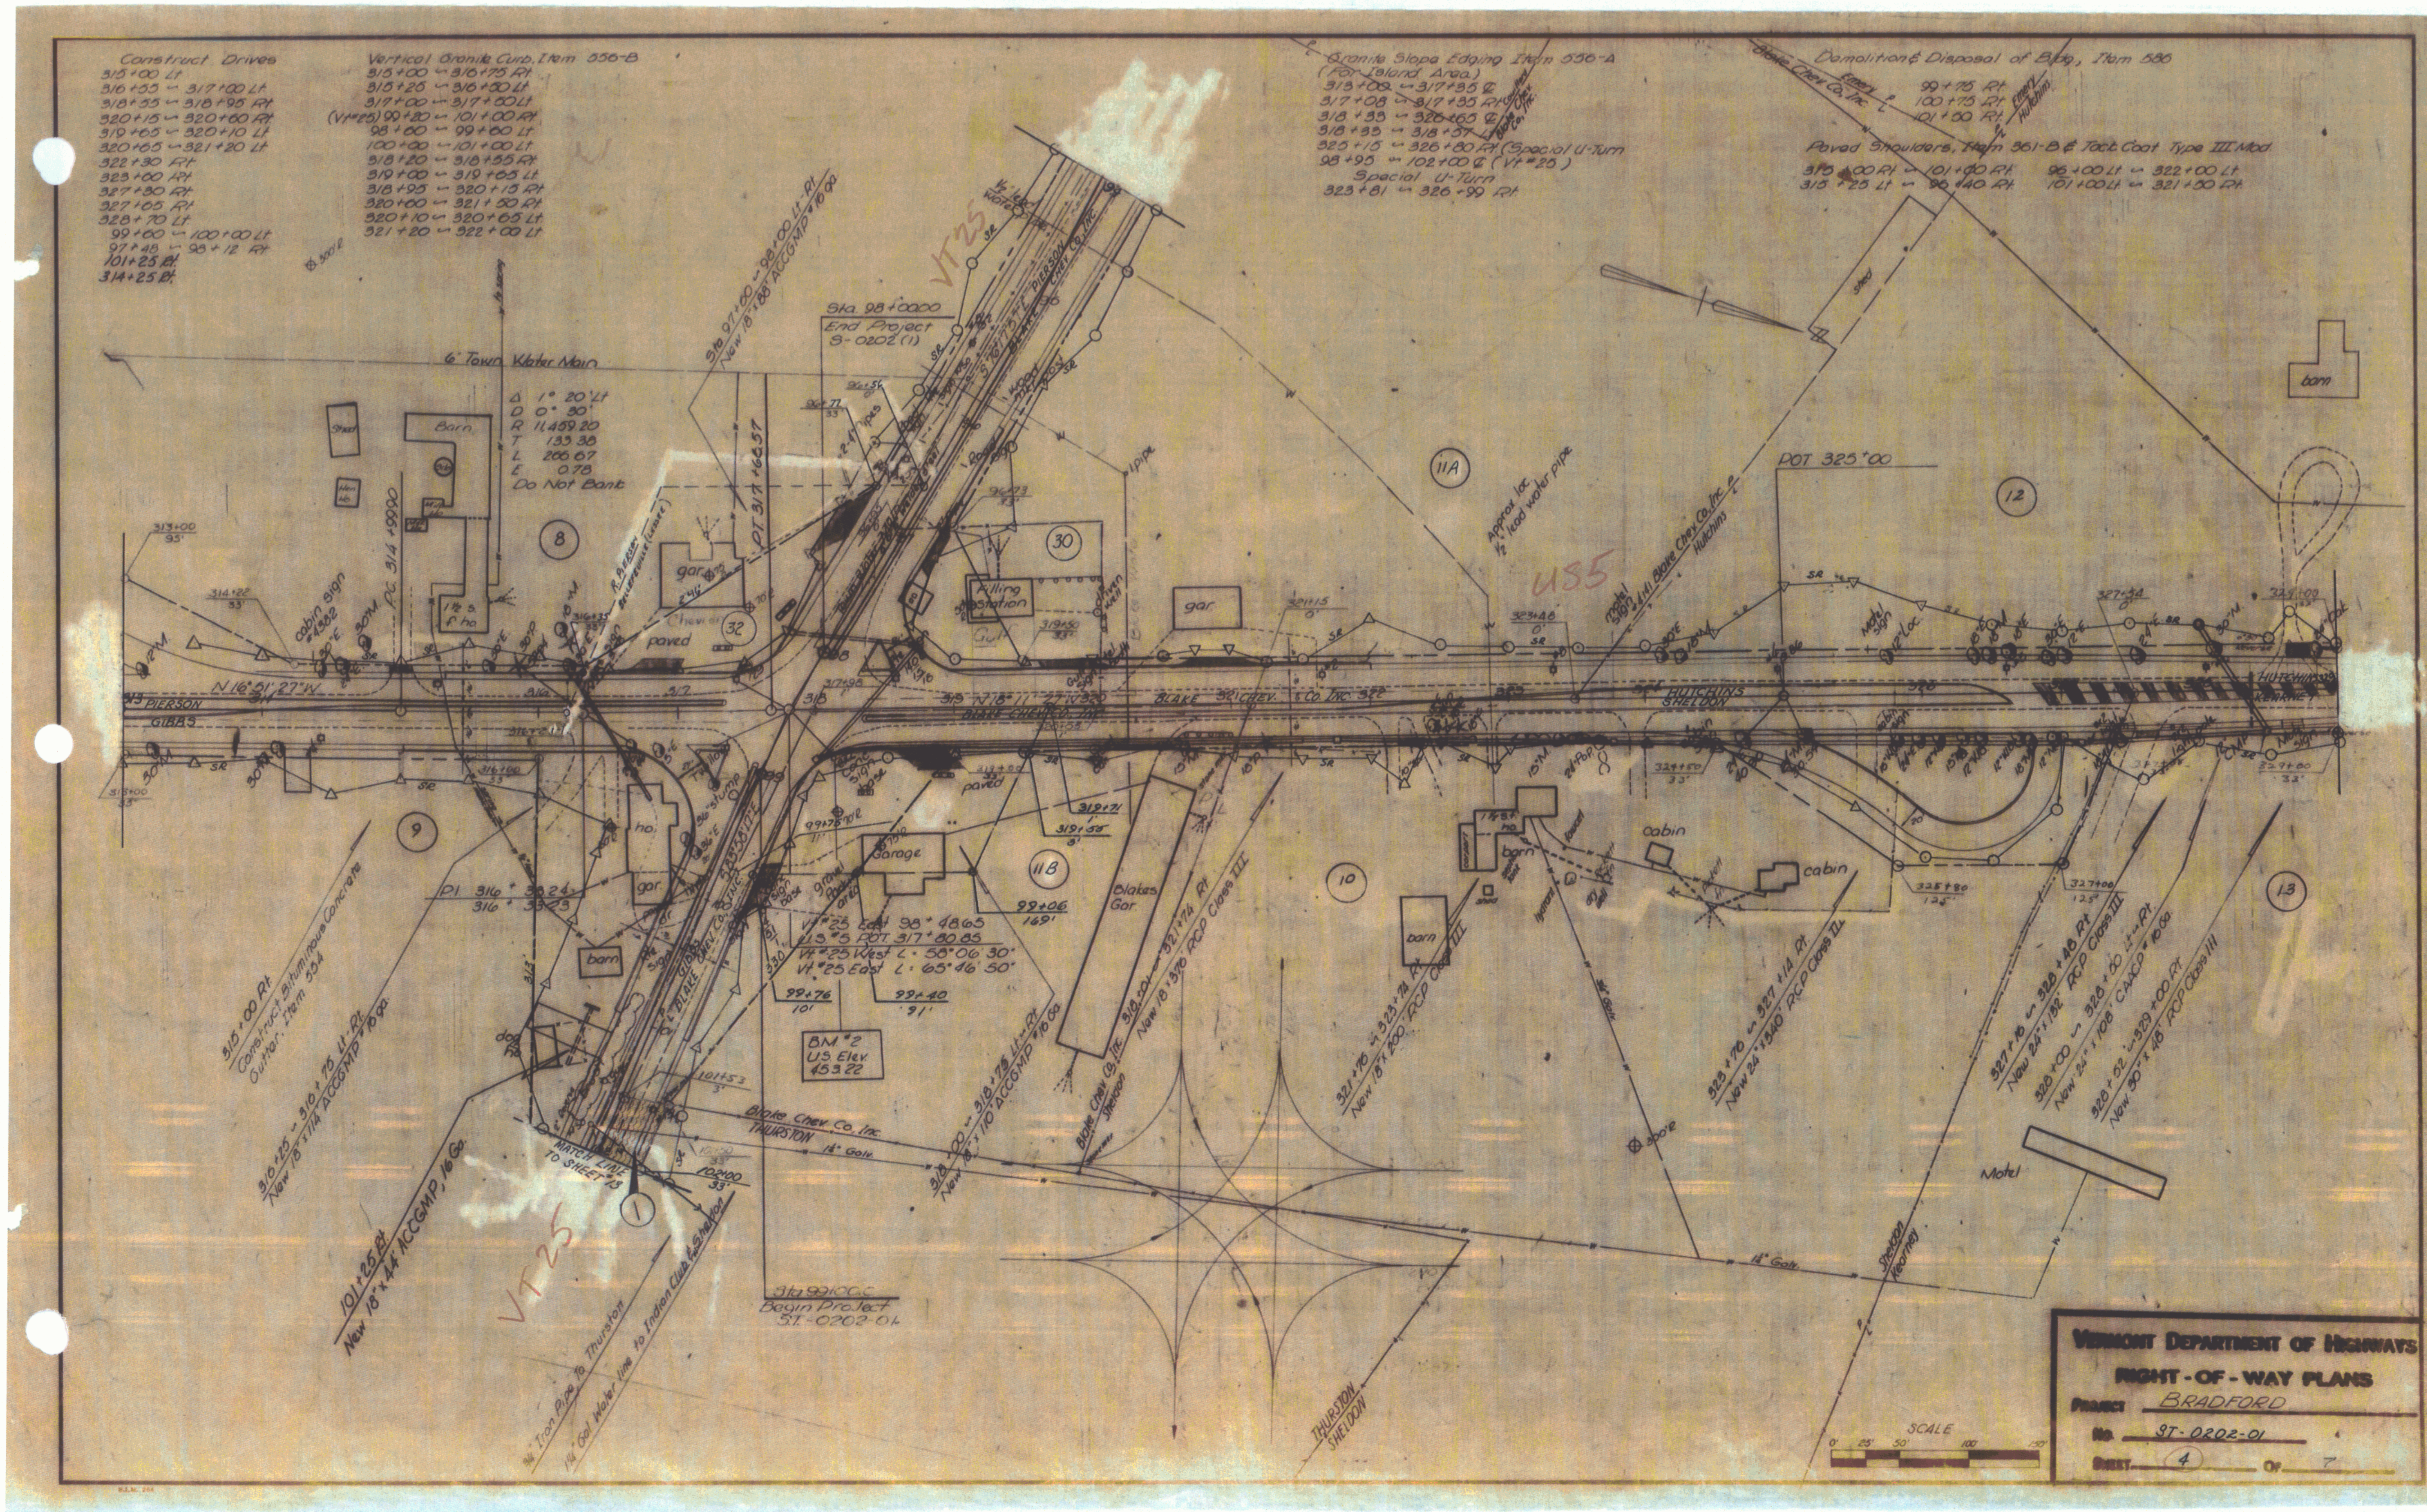
Construct Drives
315+00 Lt
316+55 ↔ 317+00 Lt
318+55 ↔ 318+95 Rt
320+15 ↔ 320+60 Rt
319+65 ↔ 320+10 Lt
320+65 ↔ 321+20 Lt
322+30 Rt
323+00 Rt
327+30 Rt
327+65 Rt
328+70 Lt
99+60 ↔ 100+00 Lt
97+48 ↔ 98+12 Rt
101+25 Rt.
314+25 Rt.
Vertical Granite Curb, Item 556-B
315+00 ↔ 316+75 Rt
315+25 ↔ 316+50 Lt
317+00 ↔ 317+50 Lt
(Vt #25) 99+20 ↔ 101+00 Rt
98+60 ↔ 99+60 Lt
100+00 ↔ 101+00 Lt
318+20 ↔ 318+55 Rt
319+00 ↔ 319+65 Lt
318+95 ↔ 320+15 Rt
320+60 ↔ 321+50 Rt
320+10 ↔ 320+65 Lt
321+20 ↔ 322+00 Lt
Granite Slope Edging Item 556-A
(For Island Area)
313+00 ↔ 317+35 ℄
317+08 ↔ 317+35 Rt
318+33 ↔ 320+65 ℄
318+33 ↔ 318+57 Lt
325+15 ↔ 326+80 Rt (Special U-Turn
98+95 ↔ 102+00 ℄ (Vt #25)
Special U-Turn
323+81 ↔ 326+99 Rt
Demolition & Disposal of Bldg, Item 586
99+75 Rt
100+75 Rt
101+50 Rt
Paved Shoulders, Item 361-B & Tack Coat Type III Mod.
315+00 Rt ↔ 101+00 Rt
315+25 Lt ↔ 96+40 Rt
96+00 Lt ↔ 322+00 Lt
101+00 Lt ↔ 321+50 Rt
Blake Chev Co, Inc.
Emery
Hutchins
6" Town Water Main
Δ 1° 20' Lt
Do Not Bank
End Project
S-0202 (1)
POT 325+00
VT 25
US 5
barn
gar
paved
cabin
Motel
Garage
Blakes Gar
BM #2
US Elev
Begin Project
ST-0202-01
Thurston
Sheldon
Vermont Department of Highways
Right-of-Way Plans
Project BRADFORD
No. ST-0202-01
Sheet 4 Of 7
SCALE