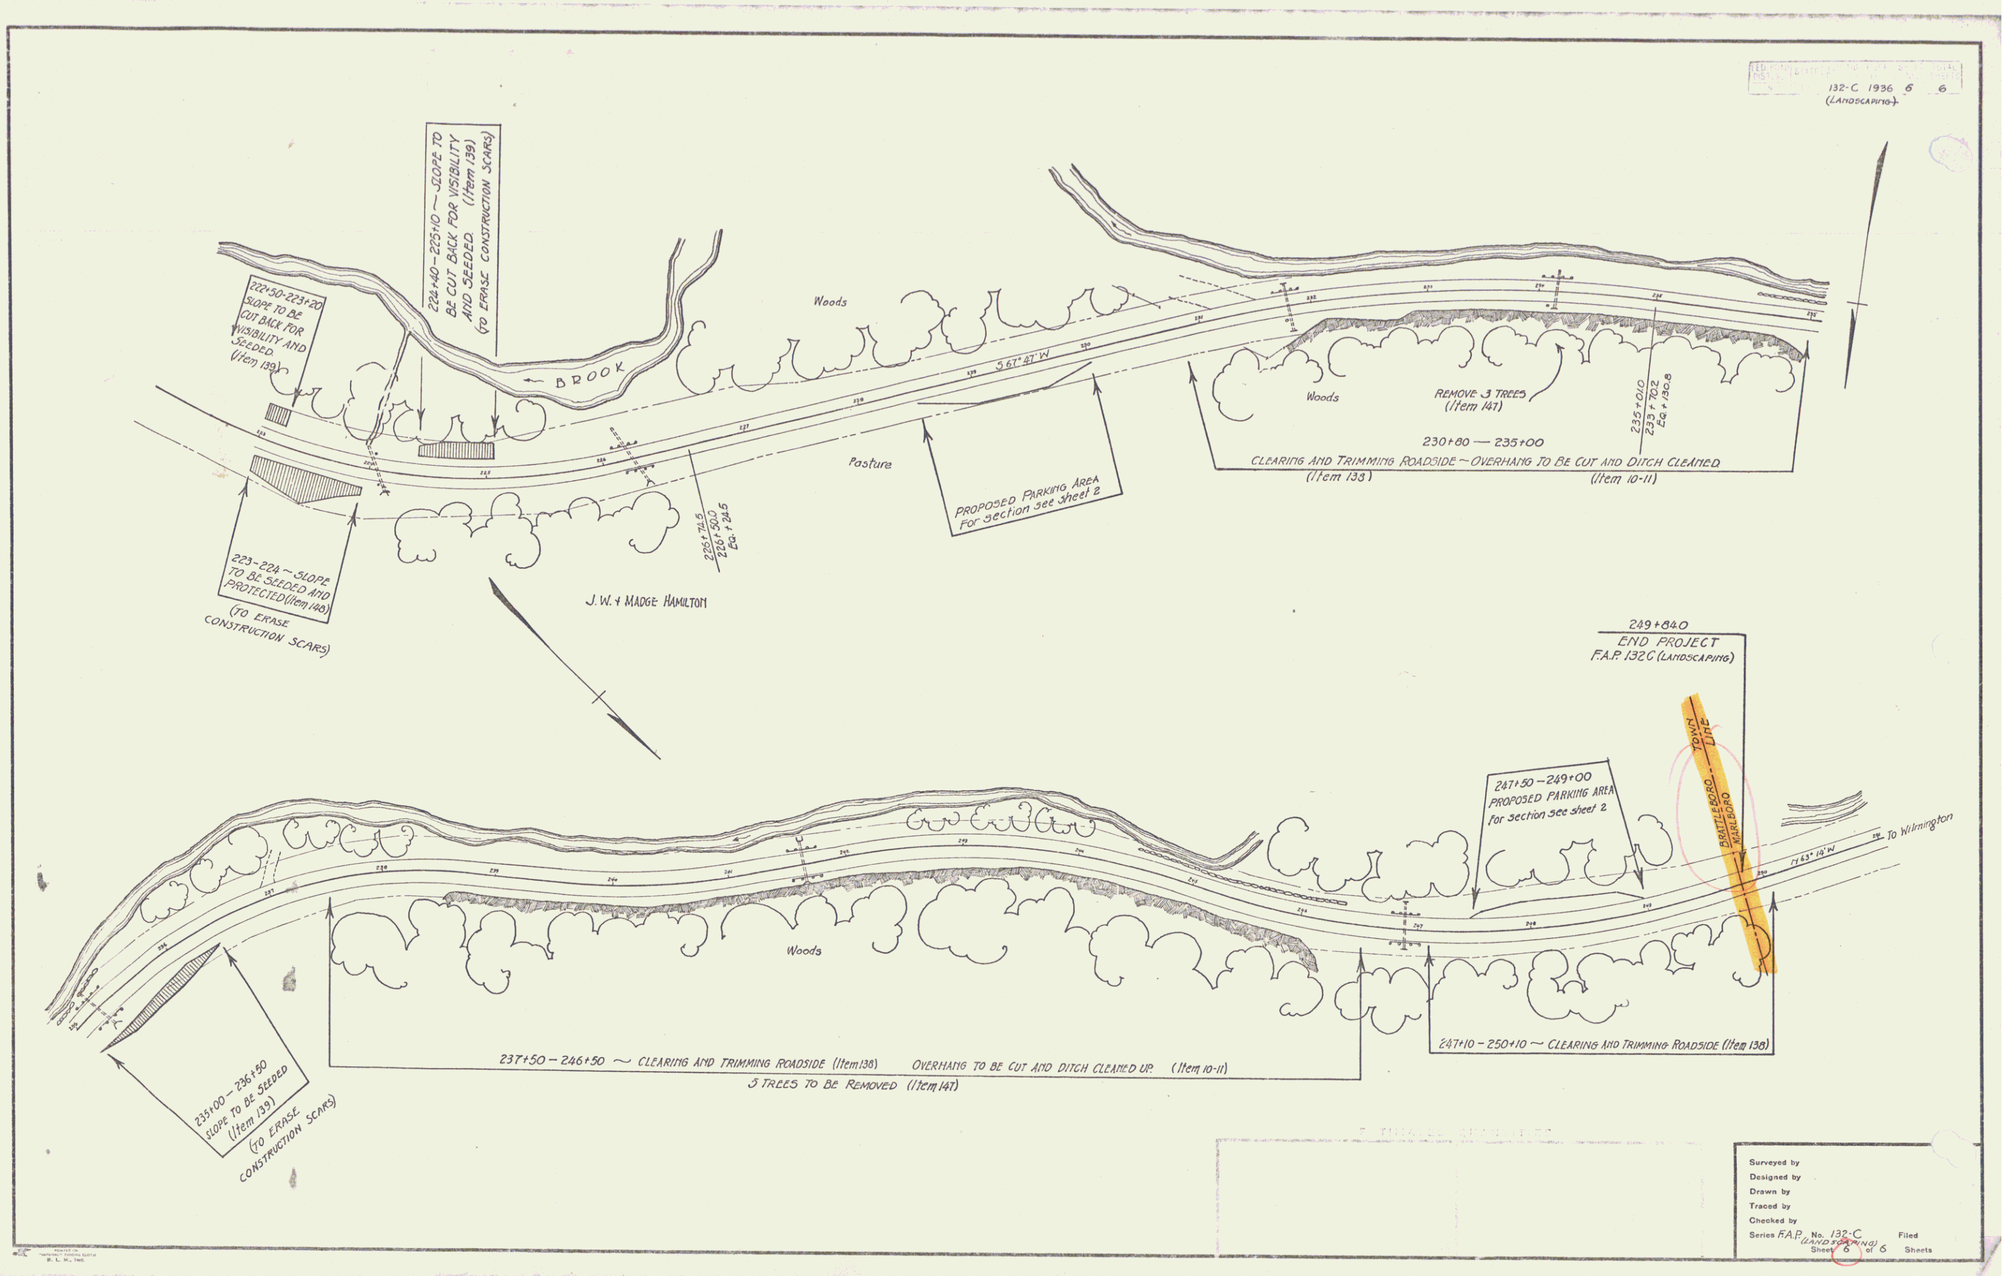

Surveyed by
Designed by
Drawn by
Traced by
Checked by
Series F.A.P. No. 132-C (LANDSCAPING) Filed
Sheet 6 of 6 Sheets

5