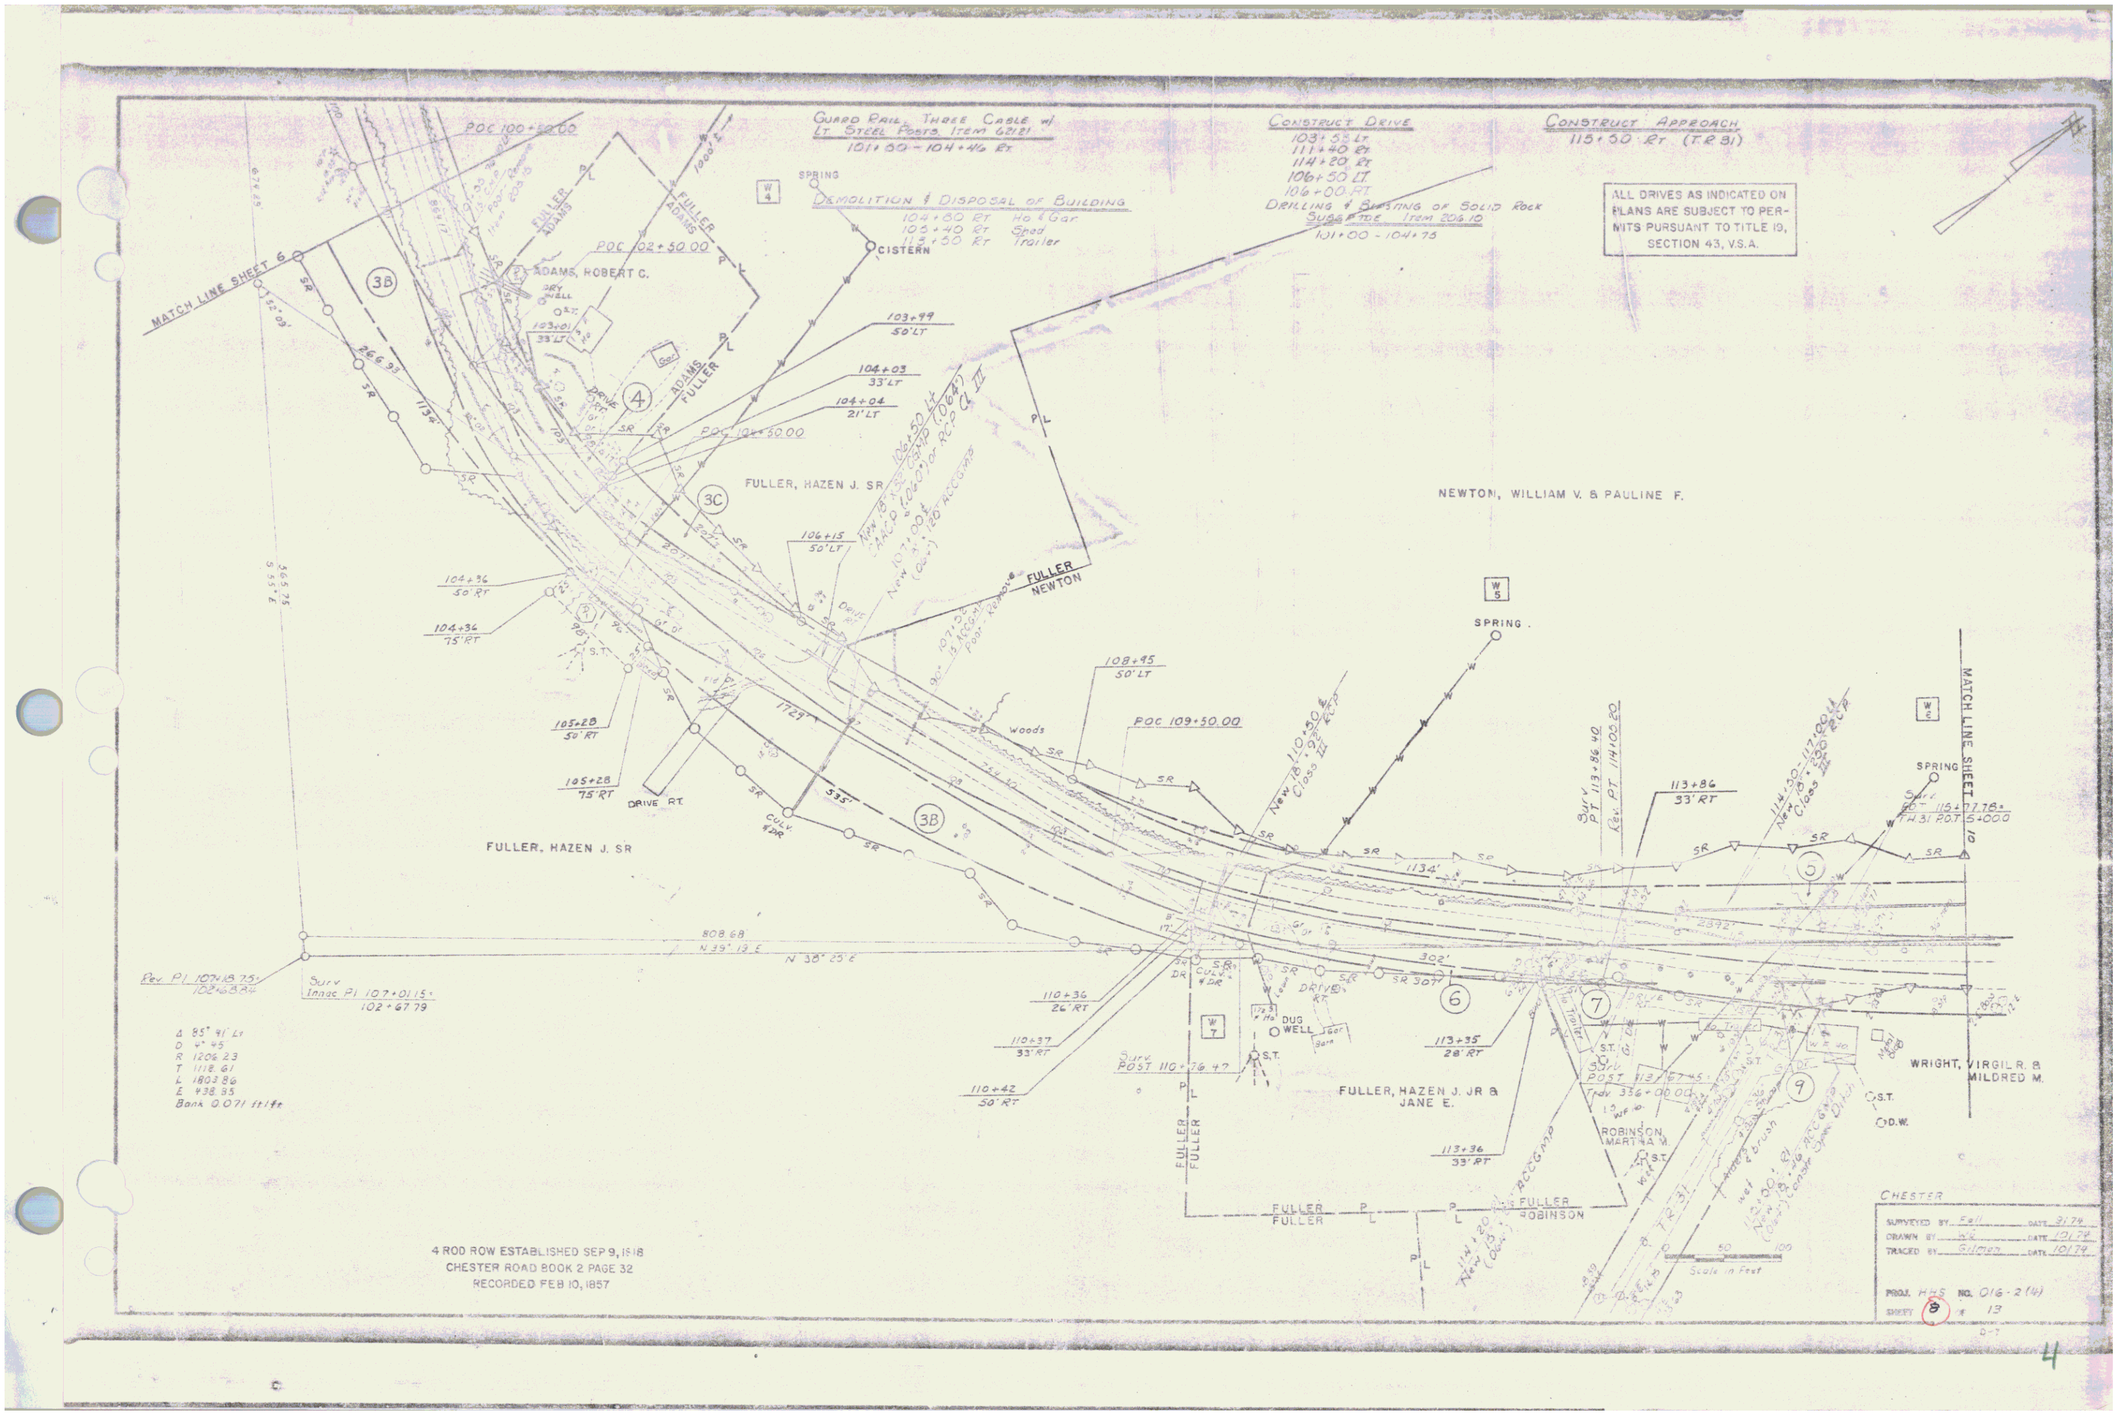
Guard Rail, Three Cable w/ Lt Steel Posts, Item 62121
101+00 - 104+46 Rt.
Construct Drive
103+55 Lt
111+40 Rt
114+20 Rt
106+50 Lt
106+00 Rt
Drilling & Blasting of Solid Rock Subsidiary Item 206.10
101+00 - 104+75
Construct Approach
115+50 Rt. (T.R.81)
ALL DRIVES AS INDICATED ON PLANS ARE SUBJECT TO PERMITS PURSUANT TO TITLE 19, SECTION 43, V.S.A.
Demolition & Disposal of Building
104+80 Rt Ho & Gar
105+40 Rt Shed
112+50 Rt Trailer
MATCH LINE SHEET 6
MATCH LINE SHEET 10
ADAMS, ROBERT C.
FULLER, HAZEN J. SR
NEWTON, WILLIAM V. & PAULINE F.
FULLER, HAZEN J. JR & JANE E.
WRIGHT, VIRGIL R. & MILDRED M.
ROBINSON, MARTHA M.
CISTERN
SPRING
DUG WELL
POC 100+00.00
POC 102+50.00
POC 109+50.00
Woods
Scale in Feet
4 ROD ROW ESTABLISHED SEP 9, 1818
CHESTER ROAD BOOK 2 PAGE 32
RECORDED FEB 10, 1857
CHESTER
SURVEYED BY
DRAWN BY
TRACED BY
PROJ. HES NO. 016-2(4)
SHEET 8 OF 13

4