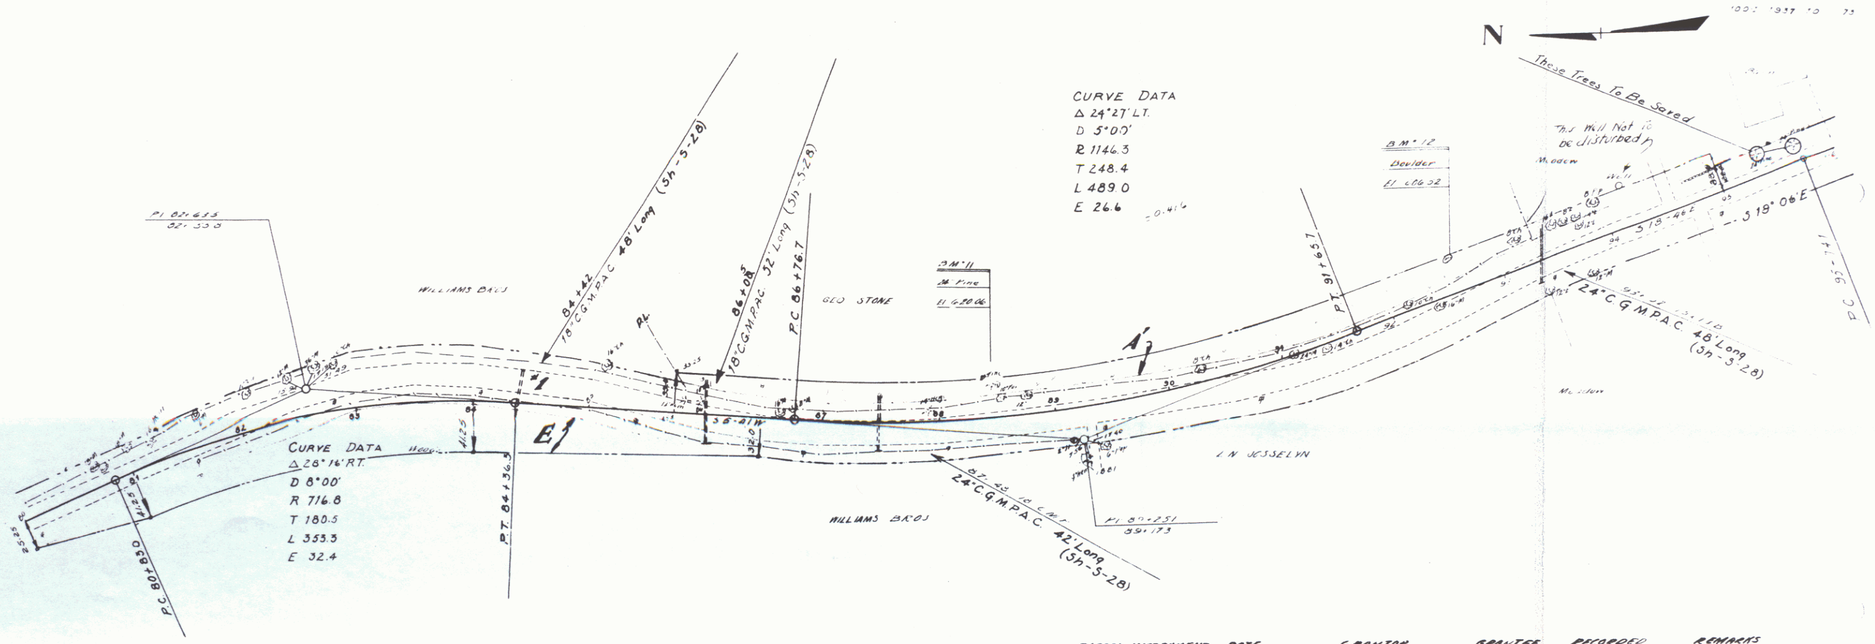
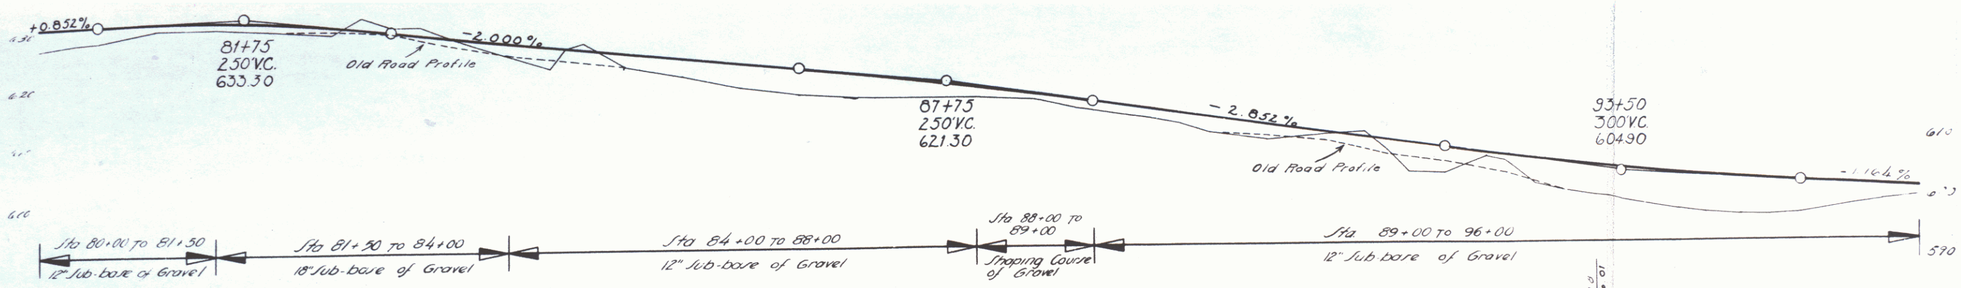
PARCEL	INSTRUMENT	DATE	GRANTOR	GRANTEE	RECORDED LONDONDERRY	REMARKS
					PAGE DATE	CUL M/
A&DE	Q.C.D.	8-7-37	WILLIAMS BROS.	STATE OF VT.	300C 8-9-39	STA 84+42
A'B'	Q.C.D.	8-7-37	GEORGE STONE	"	2B 4-6-39	
				"	2A 4-56 8-9-37