DIST. NO.	STATE	FED. AID PROJ. NO.	YEAR	SHEET NO.
1	VT.	100C	1929	25 of 48

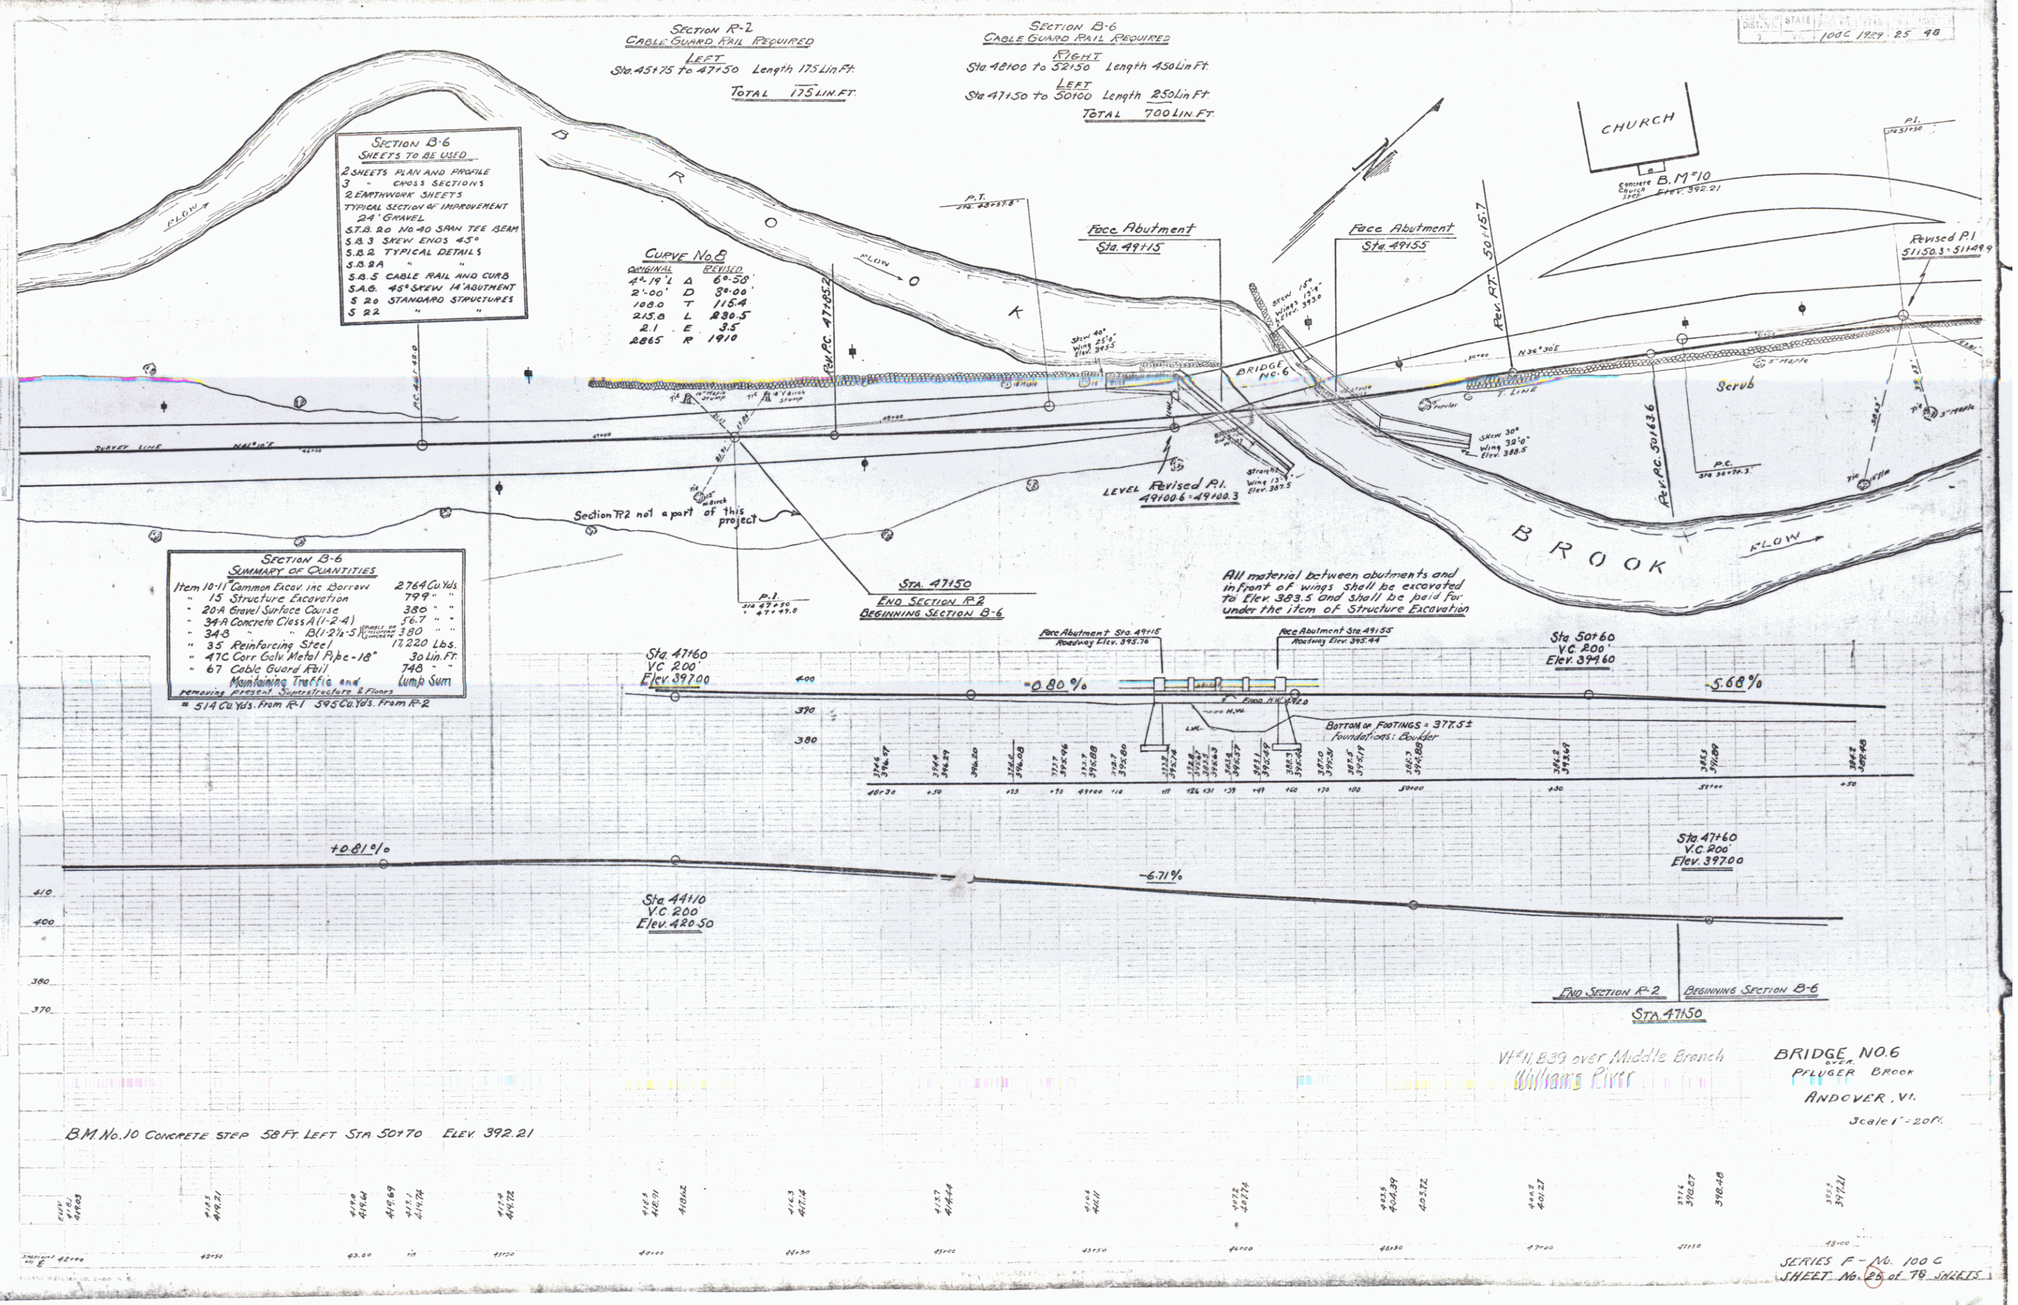

15