PLAN

BY	Lowell & Bruce Bond
DATE	11/6/ 11/6/
SURVEYED	
PLOTTED	
NOTE BOOK	SLOUHEST CHECKED
NO.	PT. OF INT CHECKED

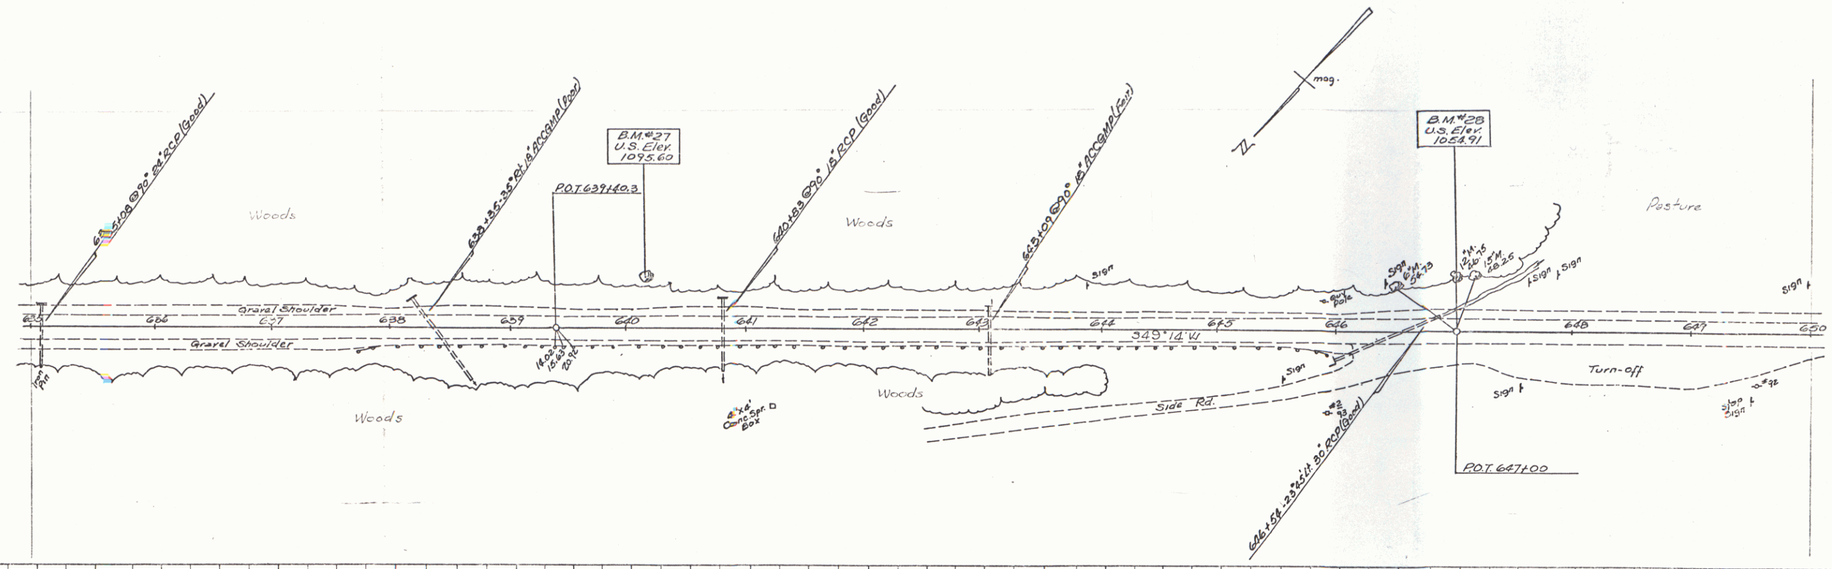

PROFILE

BY	
DATE	
SURVEYED	
PLOTTED	
NOTE BOOK	GRADES CHECKED
NO.	PT. OF INT CHECKED
	STRUCTURE NOTATIONS CHK'D

WINHALL
ST 016-1-6503-SP

Sheet of

K&E PLATE 1, PLAN-PROFILE
KEUFFEL & ESSER CO.
46 7012 IMPERIAL™ TRACING CLOTH