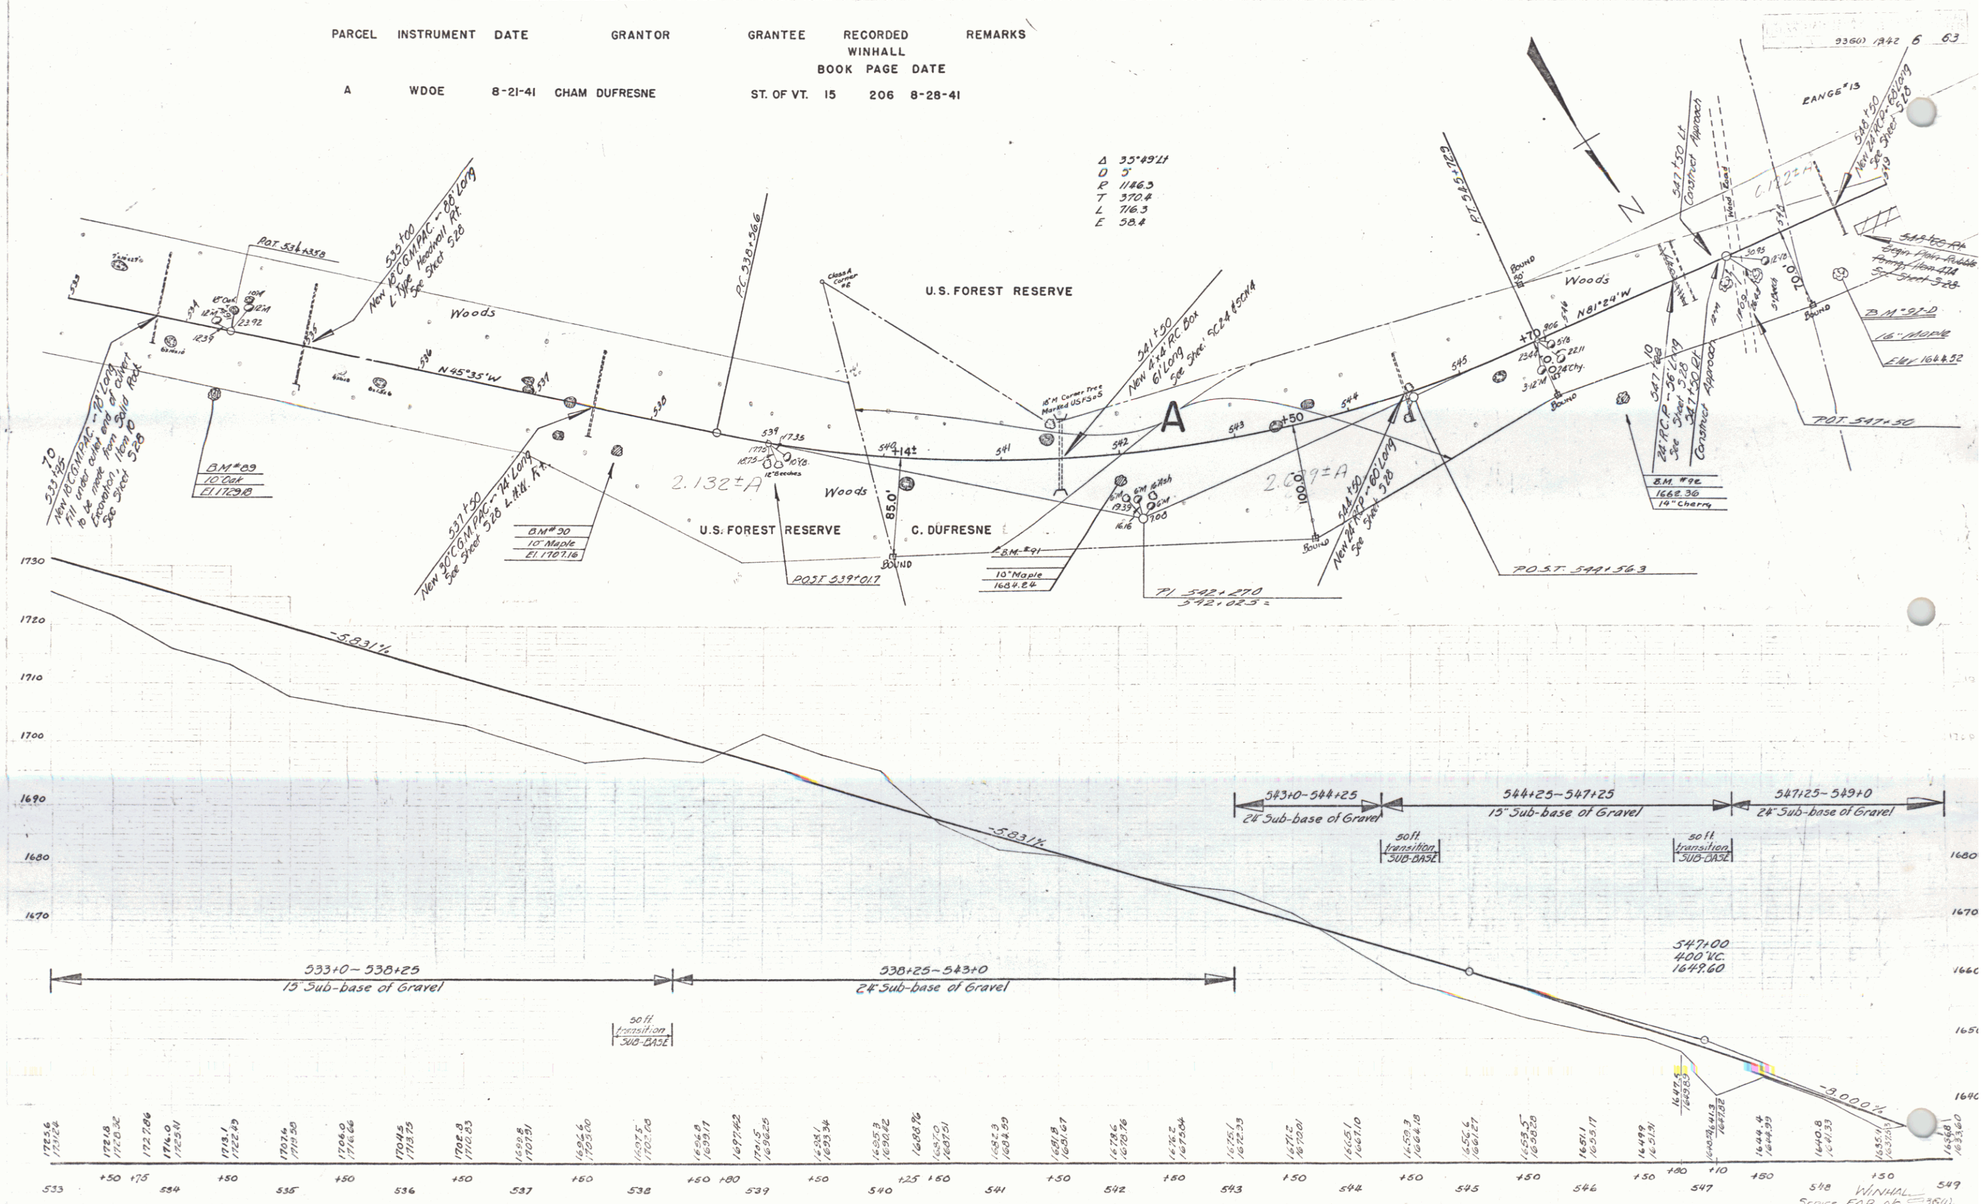PARCEL	INSTRUMENT	DATE	GRANTOR	GRANTEE	RECORDED WINHALL BOOK	PAGE	DATE	REMARKS
A	WDOE	8-21-41	CHAM DUFRESNE	ST. OF VT.	15	206	8-28-41