All steel to be deformed bars (except as noted) Reinforcing steel to conform to Standard Specifications for Billet Steel concrete reinforcement bars of the American Society for Testing Materials, Serial Designation A15-14. Structural or intermediate grade.

Approach Spans

31 Bars — ¾" Round — Total Length 12'-6"

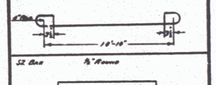

32 Bars — ¾" Round

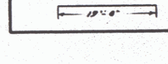

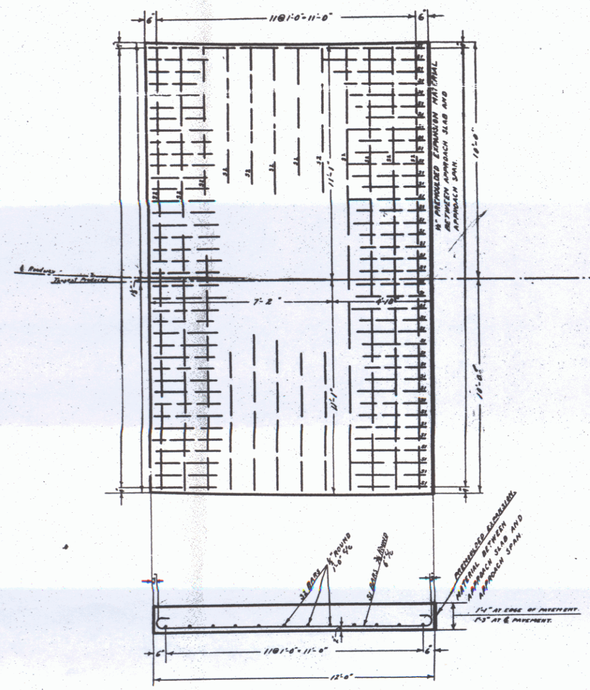

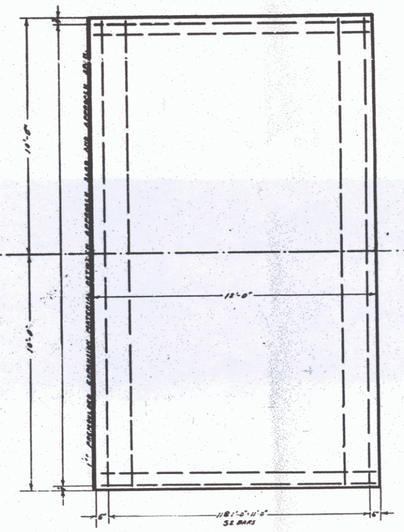

Concrete in approach slabs to be paid for under unit price bid for Concrete Pavement Type B.

Reinforcing steel in approach slab to be paid for under unit price bid for Reinforcing Steel, Item 35.

SECTION SIMILAR TO ONE ON LEFT

APPROACH SLAB DETAILS

[redacted]

Approximate Estimated Quantities

2-APPROACH SLABS

Cement concrete pavement type "B" 21 cu.yds.

Reinforcing steel 2128 lbs.

[redacted]

Surveyed by G.H.Cook 1927
Designed by Radigan
Drawn by Radigan
Traced by Barrett
Checked by
Status F No. Final
Sheet 21A of 32 Sheets

17