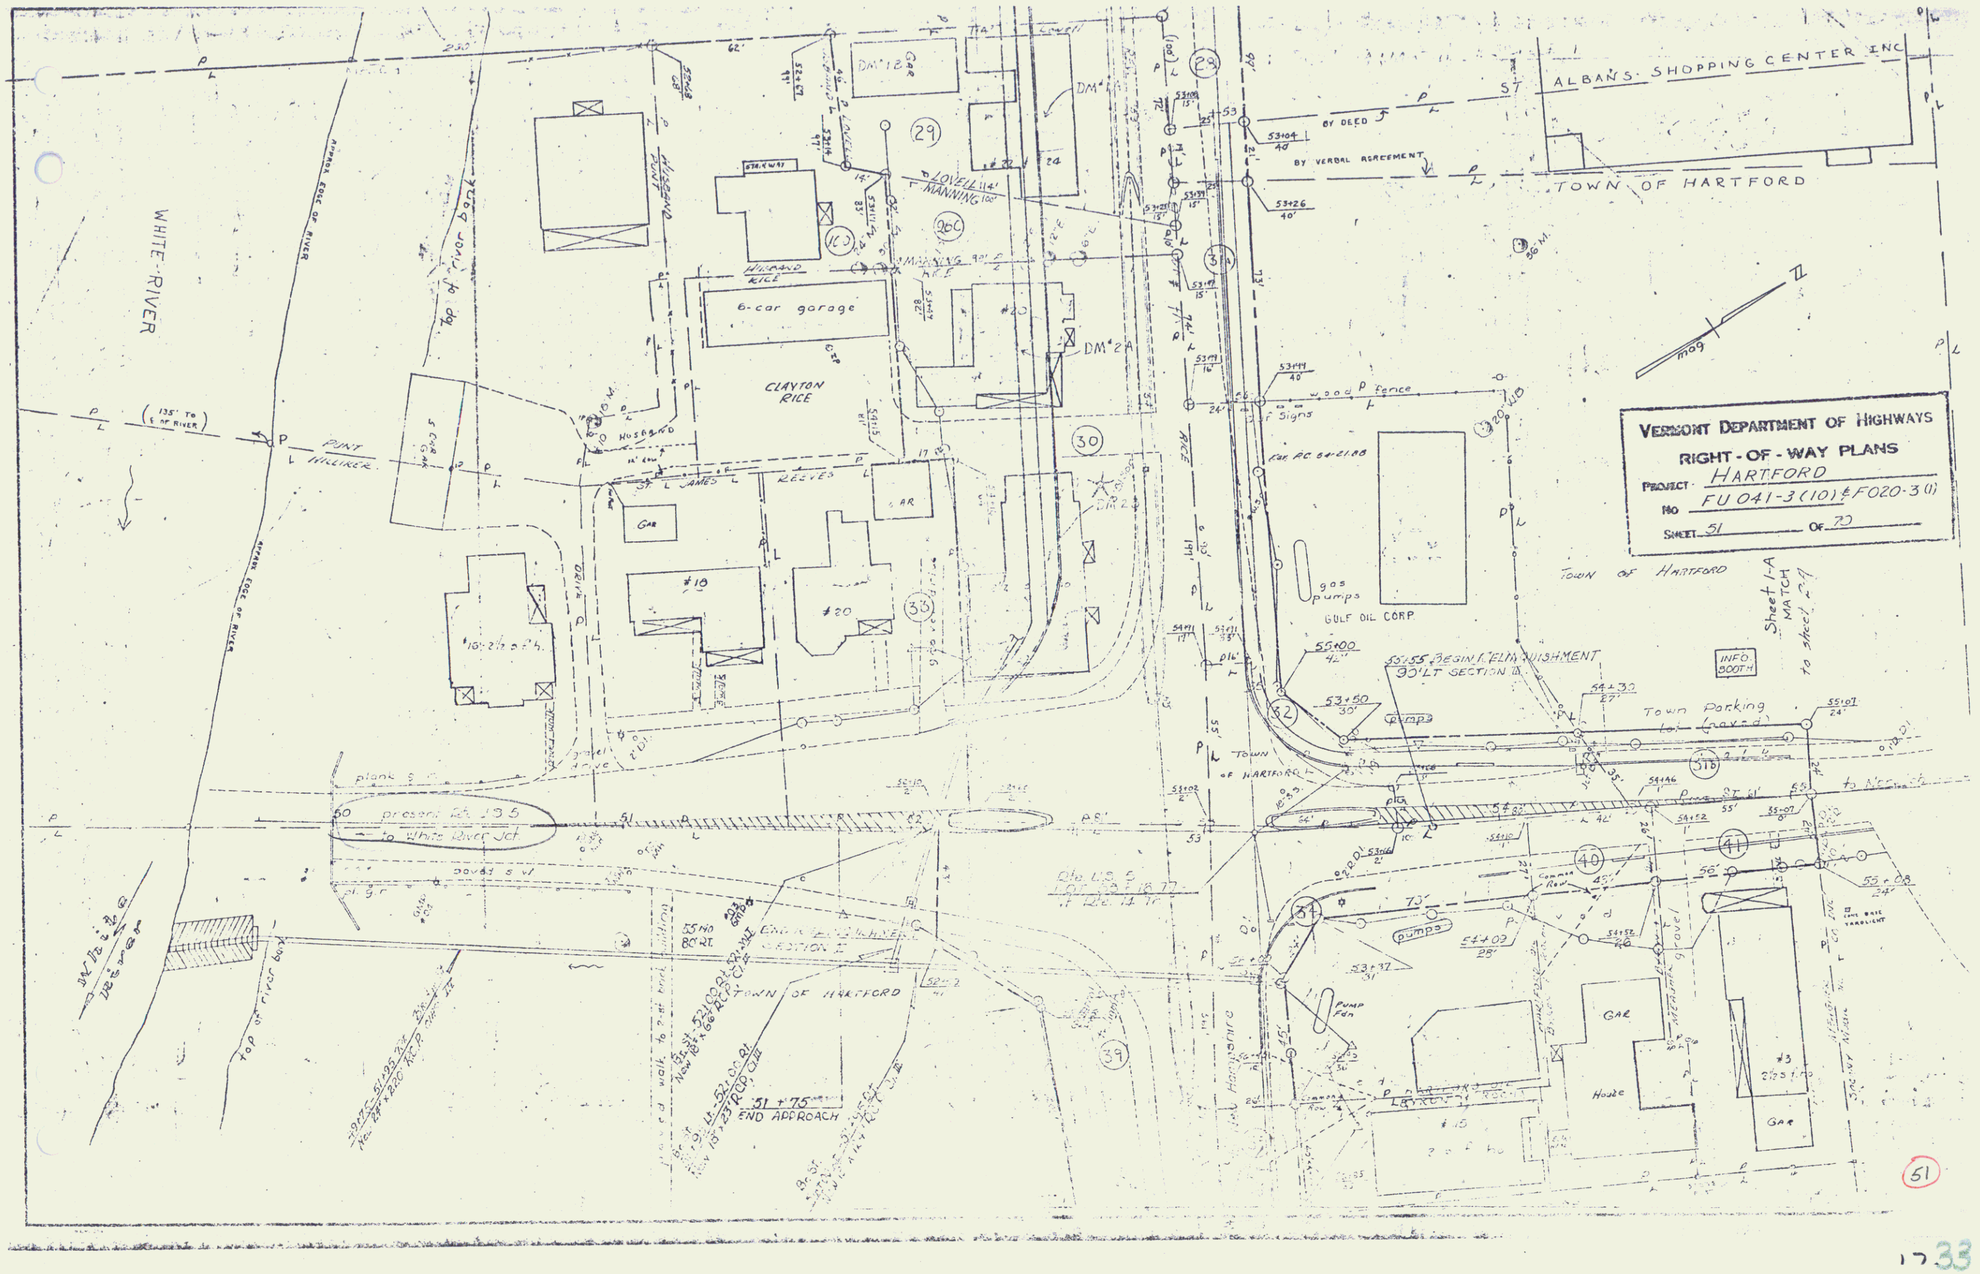
WHITE RIVER
Top of river bank
PT. MILLIKEN
(135' TO ℄ OF RIVER)
ST. JAMES
REEVES
CLAYTON RICE
HUSBAND RICE
6-car garage
#10
#20
#30
Gar
Barn
Shed
Chapel Drive
plank walk
present Rte 13.5
to White River Jct
paved 8' W
gravel shoulder
TOWN OF HARTFORD
ENGINEERING DIVISION
SECTION II
END APPROACH
51+75
LOVELL 114' MANNING 100'
MANNING 90' L
ST. ALBANS SHOPPING CENTER INC
BY DEED
BY VERBAL AGREEMENT
TOWN OF HARTFORD
wood fence
F Signs
GULF OIL CORP
gas pumps
53+55 BEGIN T. ELIM. WIDENING 30' LT SECTION II
INFO. BOOTH
Town Parking Lot (gravel)
Pumps
Pump Fdn
Garage
House
Gar
#3
Sheet I-A MATCH to Sheet 2-A
N
mag
VERMONT DEPARTMENT OF HIGHWAYS
RIGHT-OF-WAY PLANS
PROJECT HARTFORD
NO FU 041-3(10) & F020-3(1)
SHEET 51 OF 70
51

133