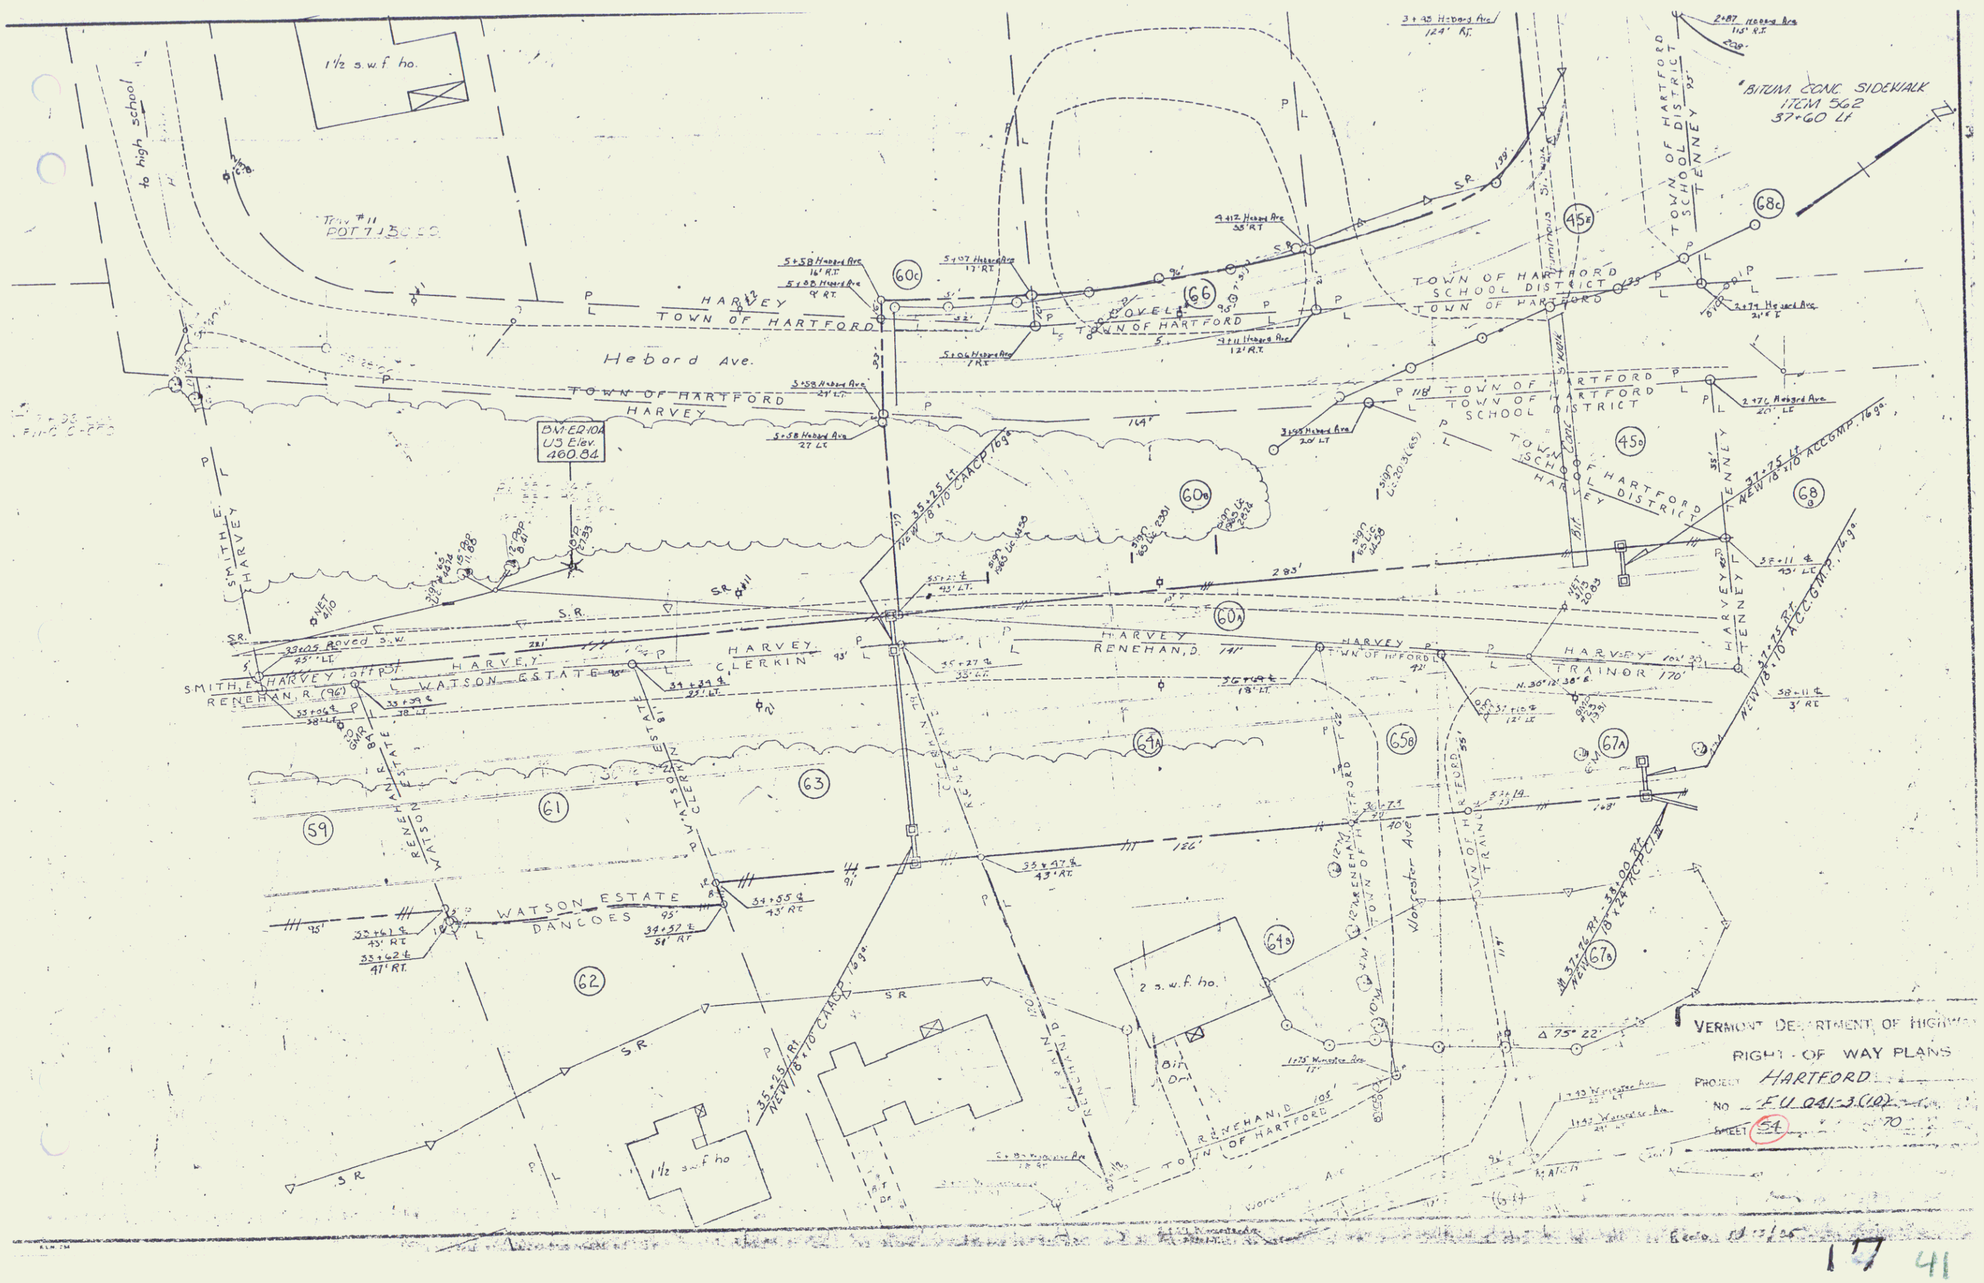
VERMONT DEPARTMENT OF HIGHWAYS
RIGHT-OF-WAY PLANS
PROJECT HARTFORD
NO. FU 041-3(10)
SHEET 54
70
Hebard Ave.
TOWN OF HARTFORD
HARVEY
SMITH, E.
RENEHAN, R. (96)
WATSON ESTATE
DANCOES
CLERKIN
RENEHAN, D.
TRAINOR
TENNEY
TOWN OF HARTFORD SCHOOL DISTRICT
Worcester Ave.
BM-ED 10A
US Elev.
460.84
1½ s.w.f. ho.
2 s.w.f. ho.
to high school
*BITUM. CONC. SIDEWALK
ITEM 562
37+60 Lt.
17 41