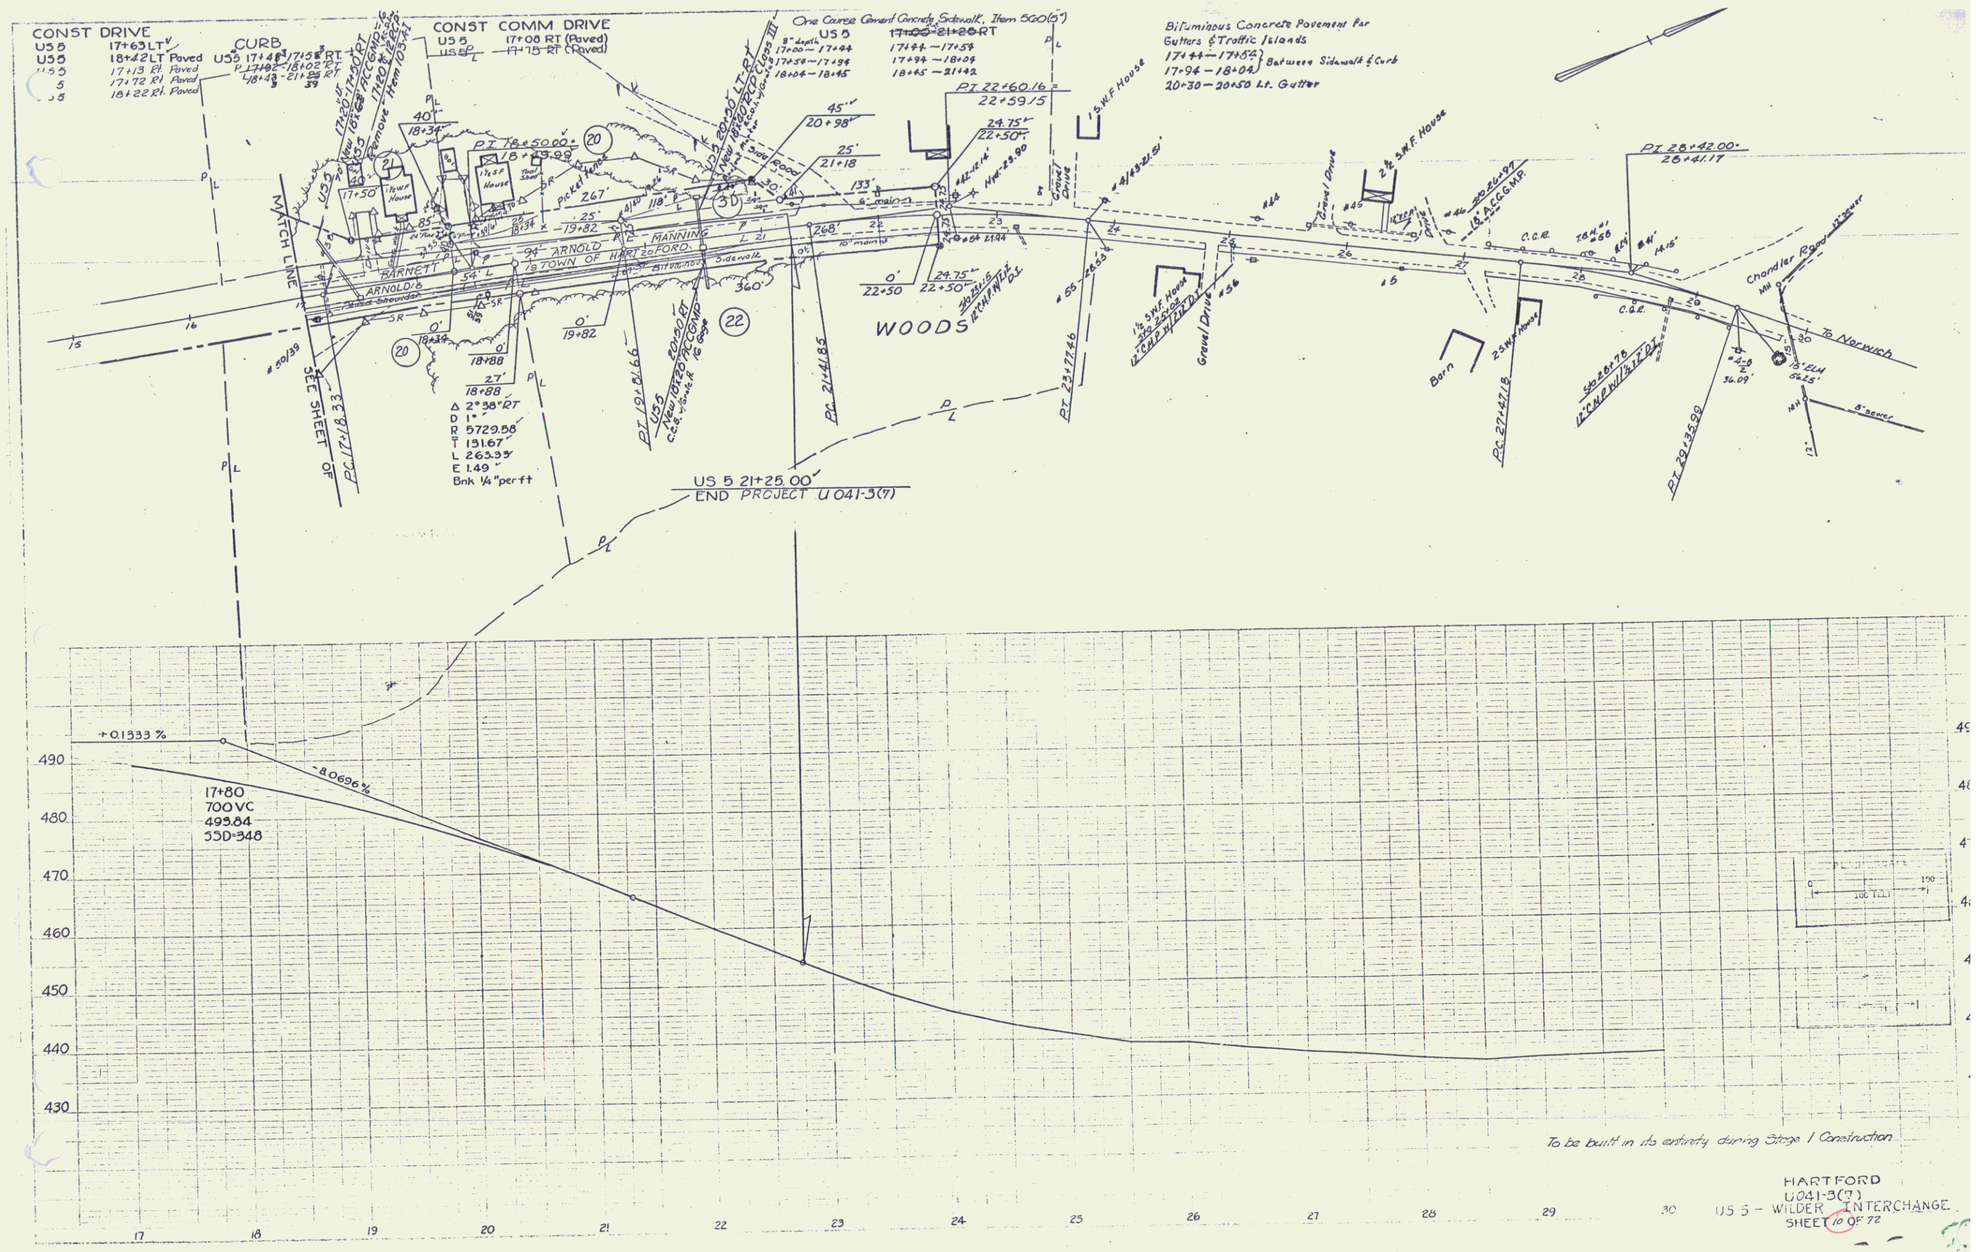

To be built in its entirety during Stage 1 Construction

HARTFORD
U041-3(7)
US 5 - WILDER INTERCHANGE
SHEET 10 OF 72