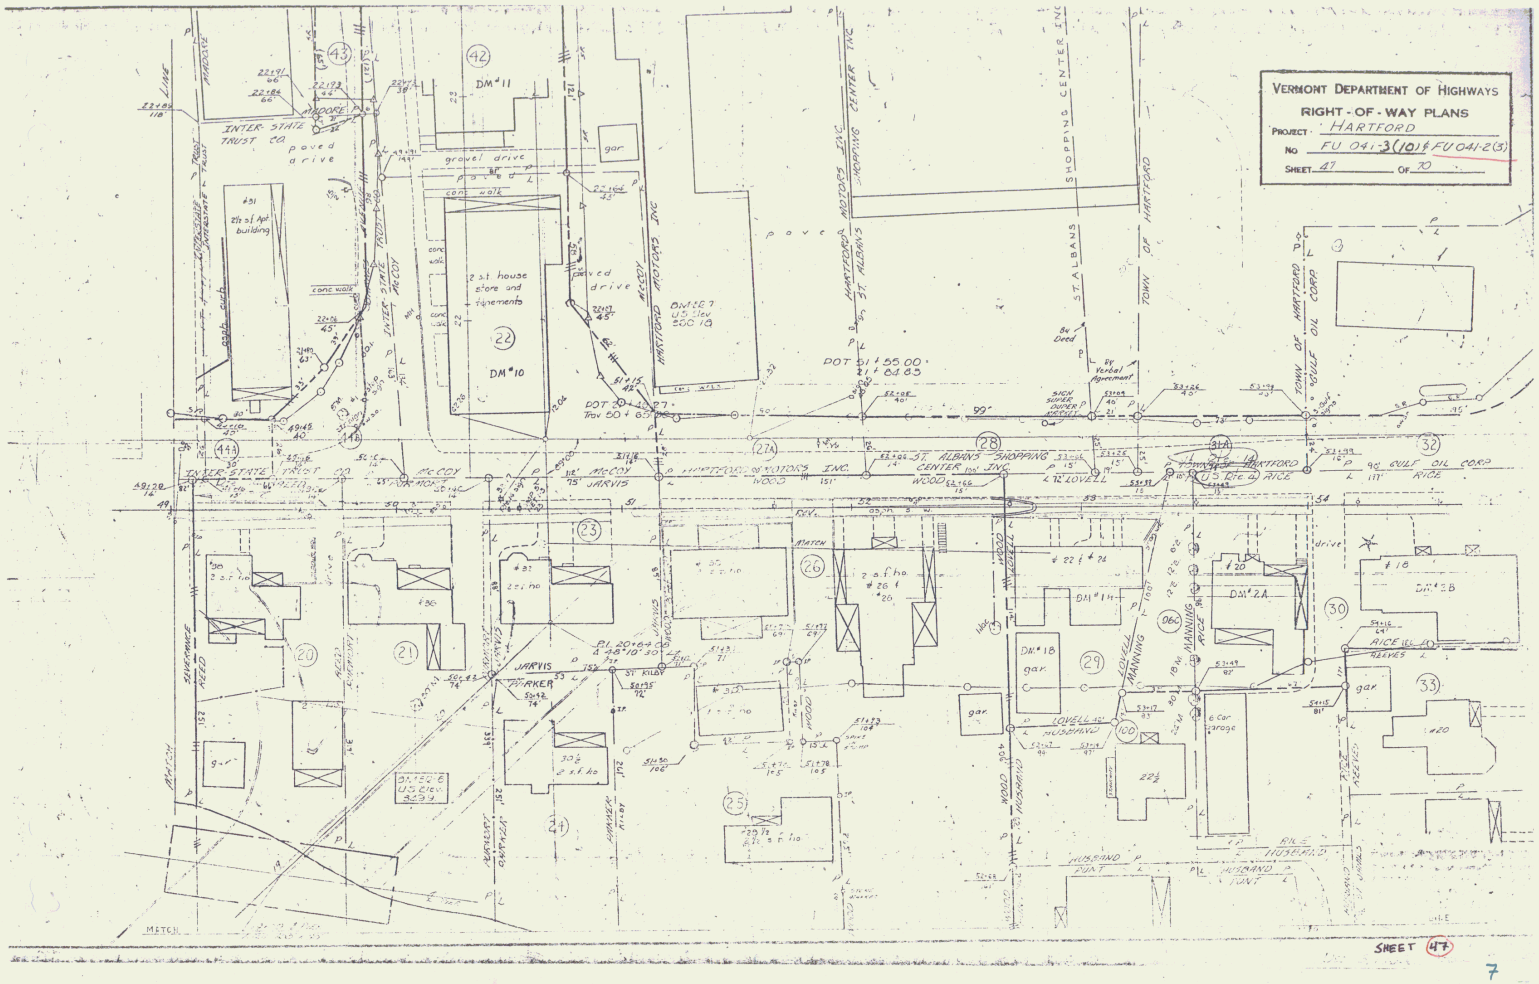
VERMONT DEPARTMENT OF HIGHWAYS
RIGHT-OF-WAY PLANS
PROJECT HARTFORD
NO FU 041-3(10) & FU 041-2(3)
SHEET 47 OF 70
INTER-STATE TRUST CO.
paved drive
gravel drive
conc walk
2 s.t house store and tenements
DM#10
DM#11
DM#1B
DM#2A
DM#2B
HARTFORD MOTORS INC
HARTFORD MOTORS INC SHOPPING CENTER INC
ST. ALBANS SHOPPING CENTER INC
ST. ALBANS
TOWN OF HARTFORD
GULF OIL CORP
McCOY
JARVIS
PARKER
ST KILBY
LOVELL
MANNING
RICE
REEVES
HUSBAND POINT
WOOD
SHERMAN REED
MATCH
SHEET 47
7