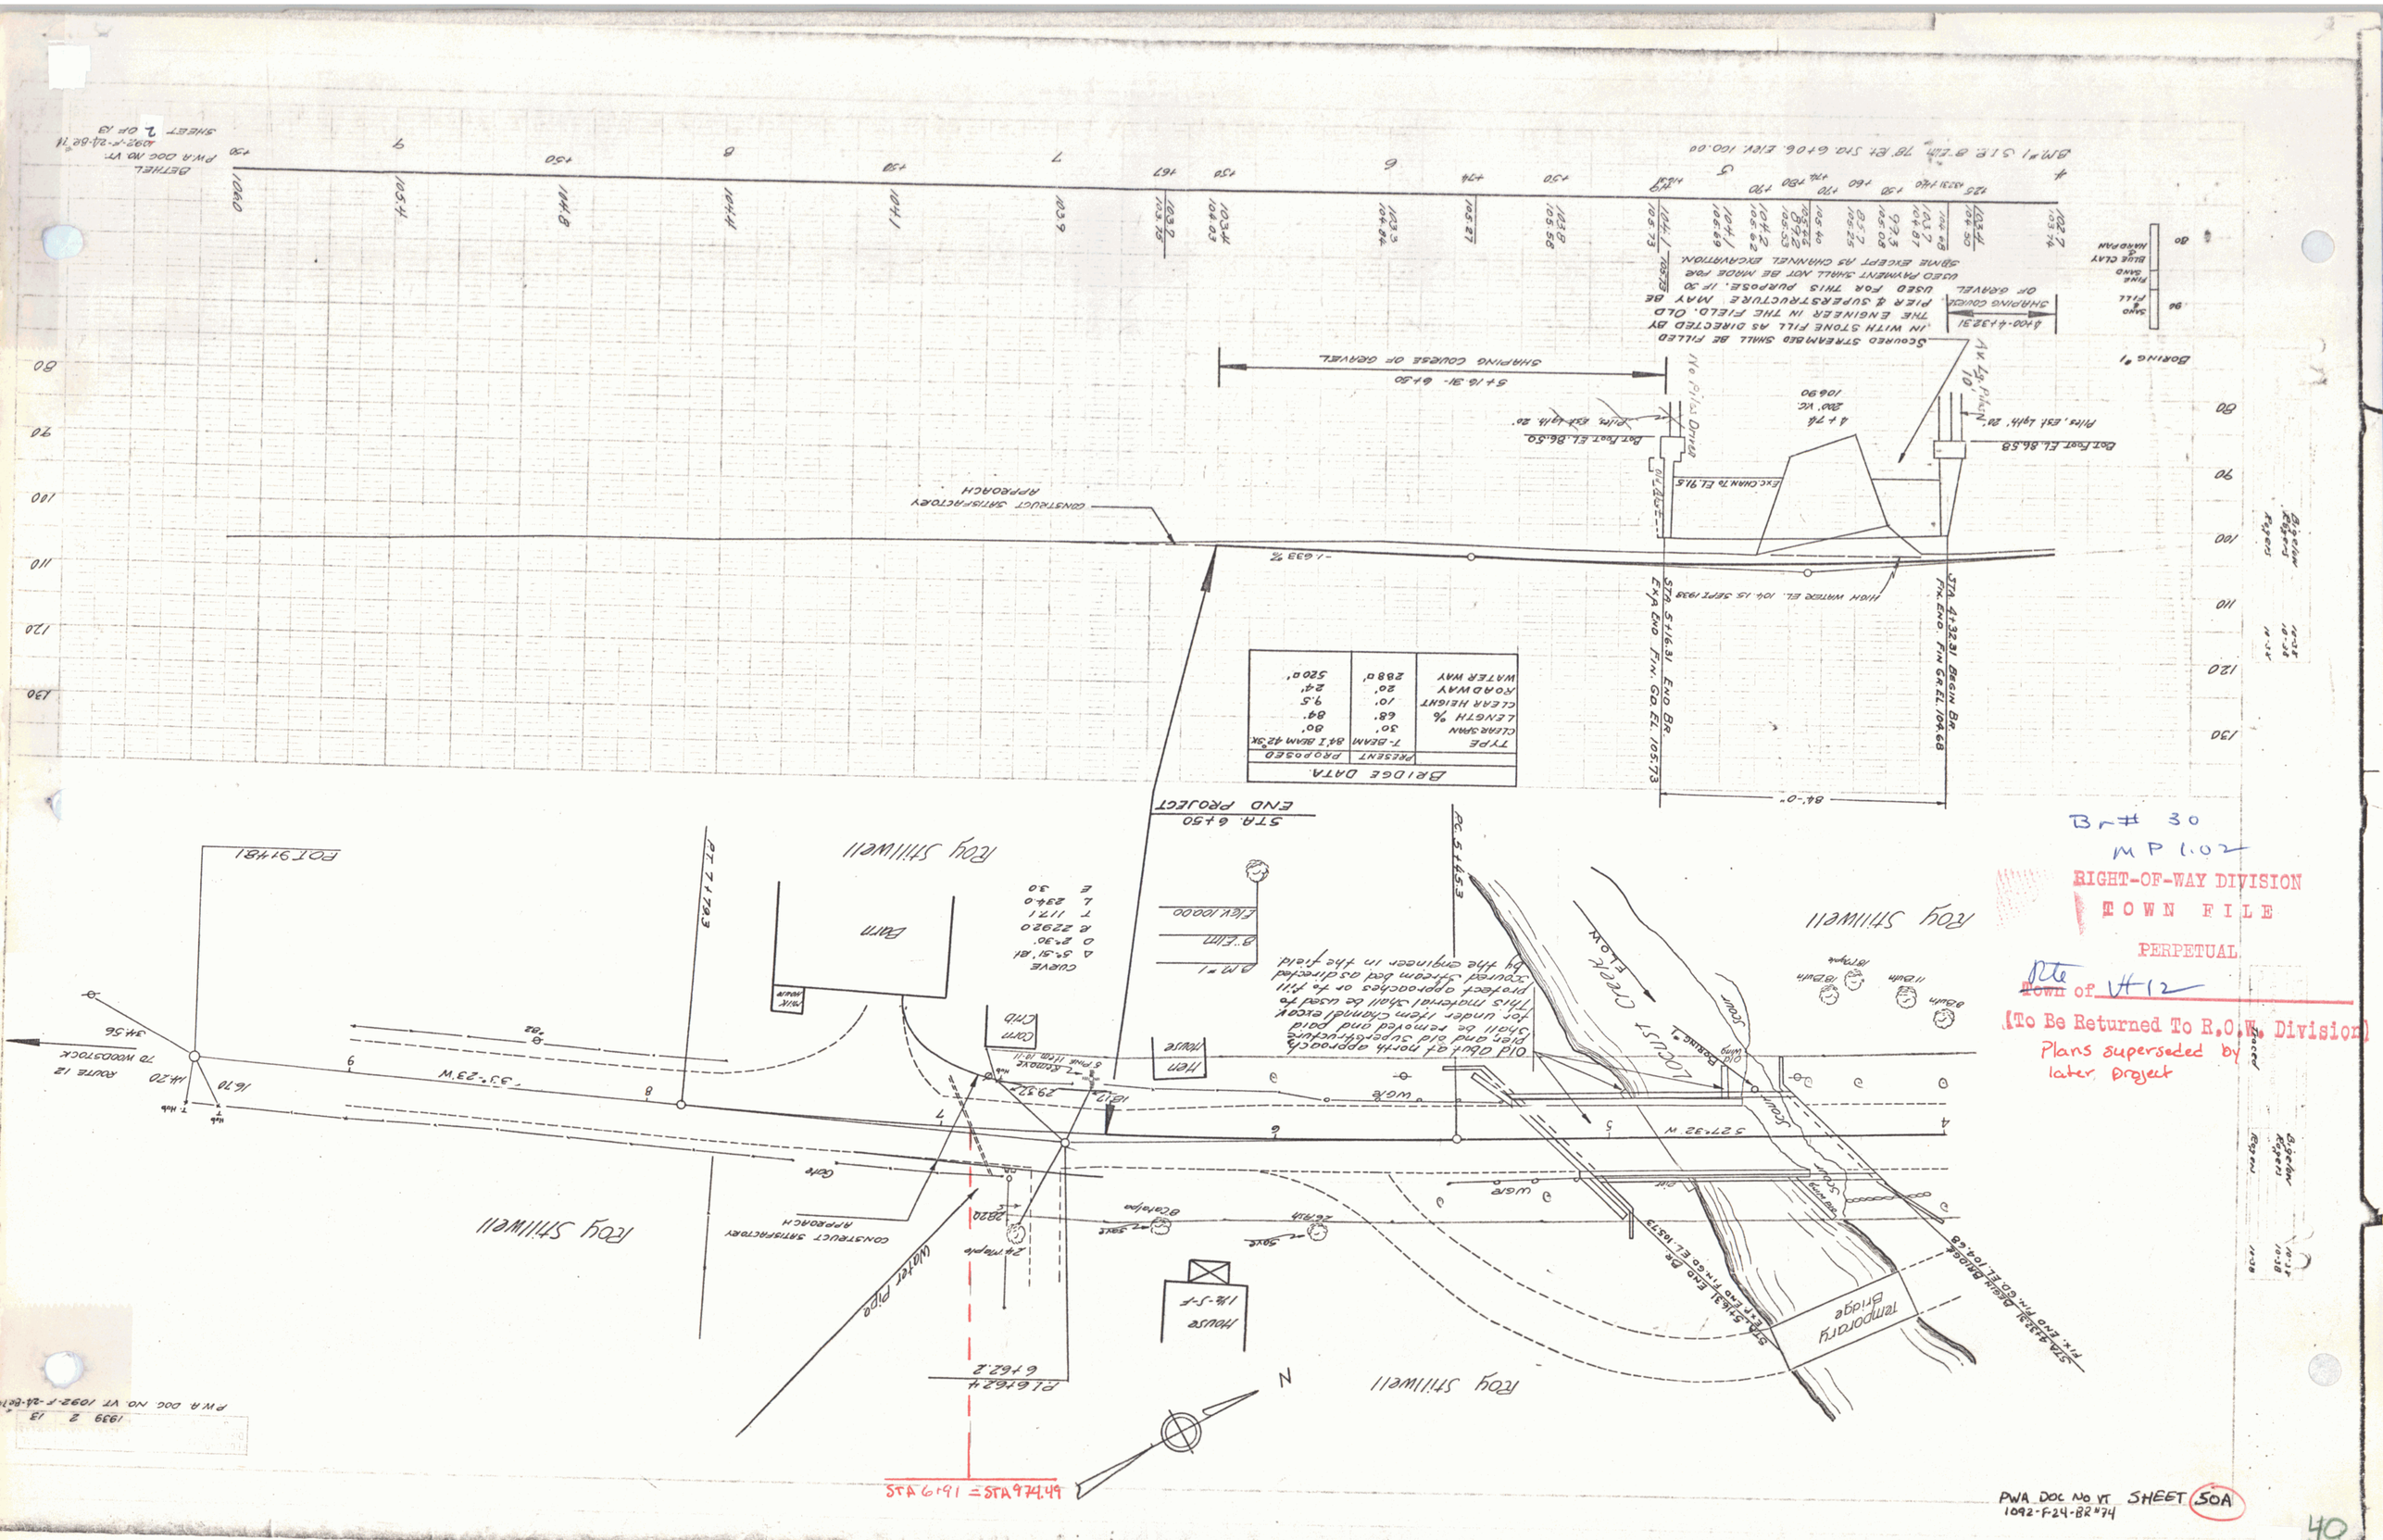
BRIDGE DATA
TYPE
CLEAR SPAN
LENGTH %
CLEAR HEIGHT
ROADWAY
WATER WAY
PRESENT
PROPOSED
T-BEAM
84' I BEAM 42" SK
30'
80'
68'
84'
10'
9.5'
20'
24'
288 d'
520 d'
STA. 5+16.31 END BR
EX. END FIN. GD. EL. 105.73
STA. 4+32.31 BEGIN BR
FIN. END. FIN GR. EL. 104.68
84'-0"
HIGH WATER EL. 104.15 SEPT 1938
-1.633 %
CONSTRUCT SATISFACTORY APPROACH
EXC. CHAN. TO EL. 91.5
Bot. Foot El. 86.58
Pile, Est. Lgth. 20'
Bot. Foot El. 86.50
No Piles Drive
4+76
200' LC
106.90
Av. Lg. Pile
To
Scoured STREAMBED SHALL BE FILLED IN WITH STONE FILL AS DIRECTED BY THE ENGINEER IN THE FIELD. OLD PIER & SUPERSTRUCTURE MAY BE USED FOR THIS PURPOSE. IF SO USED PAYMENT SHALL NOT BE MADE FOR SAME EXCEPT AS CHANNEL EXCAVATION.
SHARPING COUSEE OR GRAVEL
5+16.31 - 6+50
SHARPING COUSEE OR GRAVEL
4+00-4+32.31
SAND & FILL
FINE GRAD
BLUE CLAY & HARDPAN
Boring #1
BM #1 S.R. @ ELM 78' Rt. Sta. 6+06. Elev. 100.00
PWA DOC NO VT
1092-F-24-82 #4
SHEET 2 OF 13
Rog Shillwell
Dam
Barn
Hen House
Corn Crib
House 1½-S-F
Water Pipe
Temporary Bridge
LOCUST CREEK FLOW
Scour
Weir
Gate
