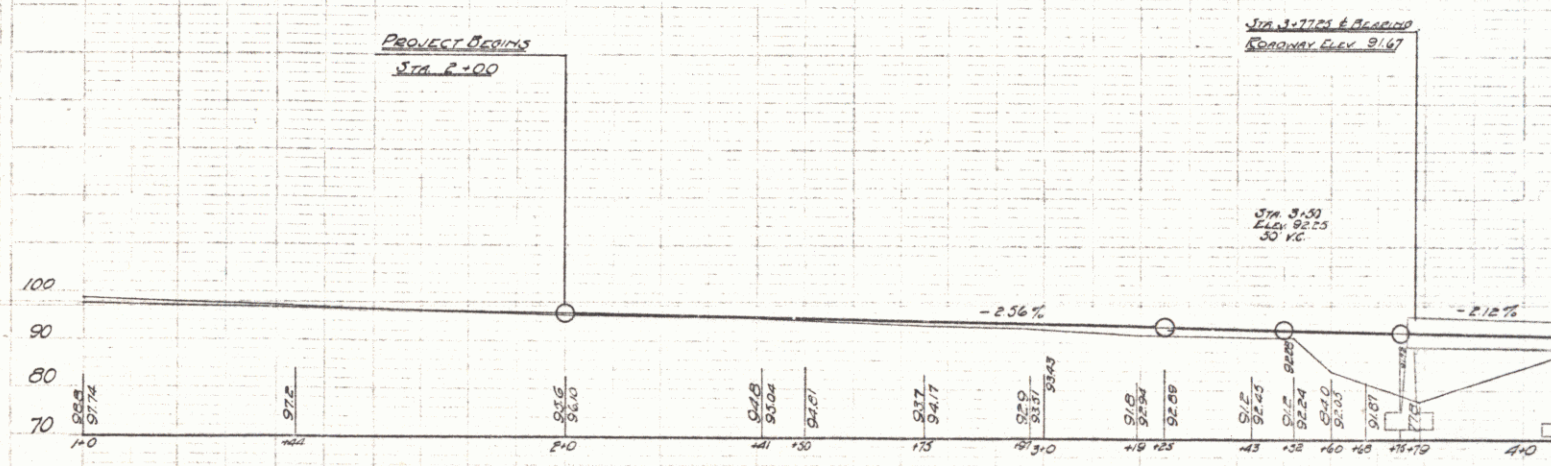

B.M.#1 ON ARROW ON HYDRANT LEFT STA 1+06 ELEV. 100.00

B.M.#2 S.W. COR. GAS PUMP FOUNDATION FRONT OF ABEL'S STORE RIGHT STA 3+06 ELEV. 96.74