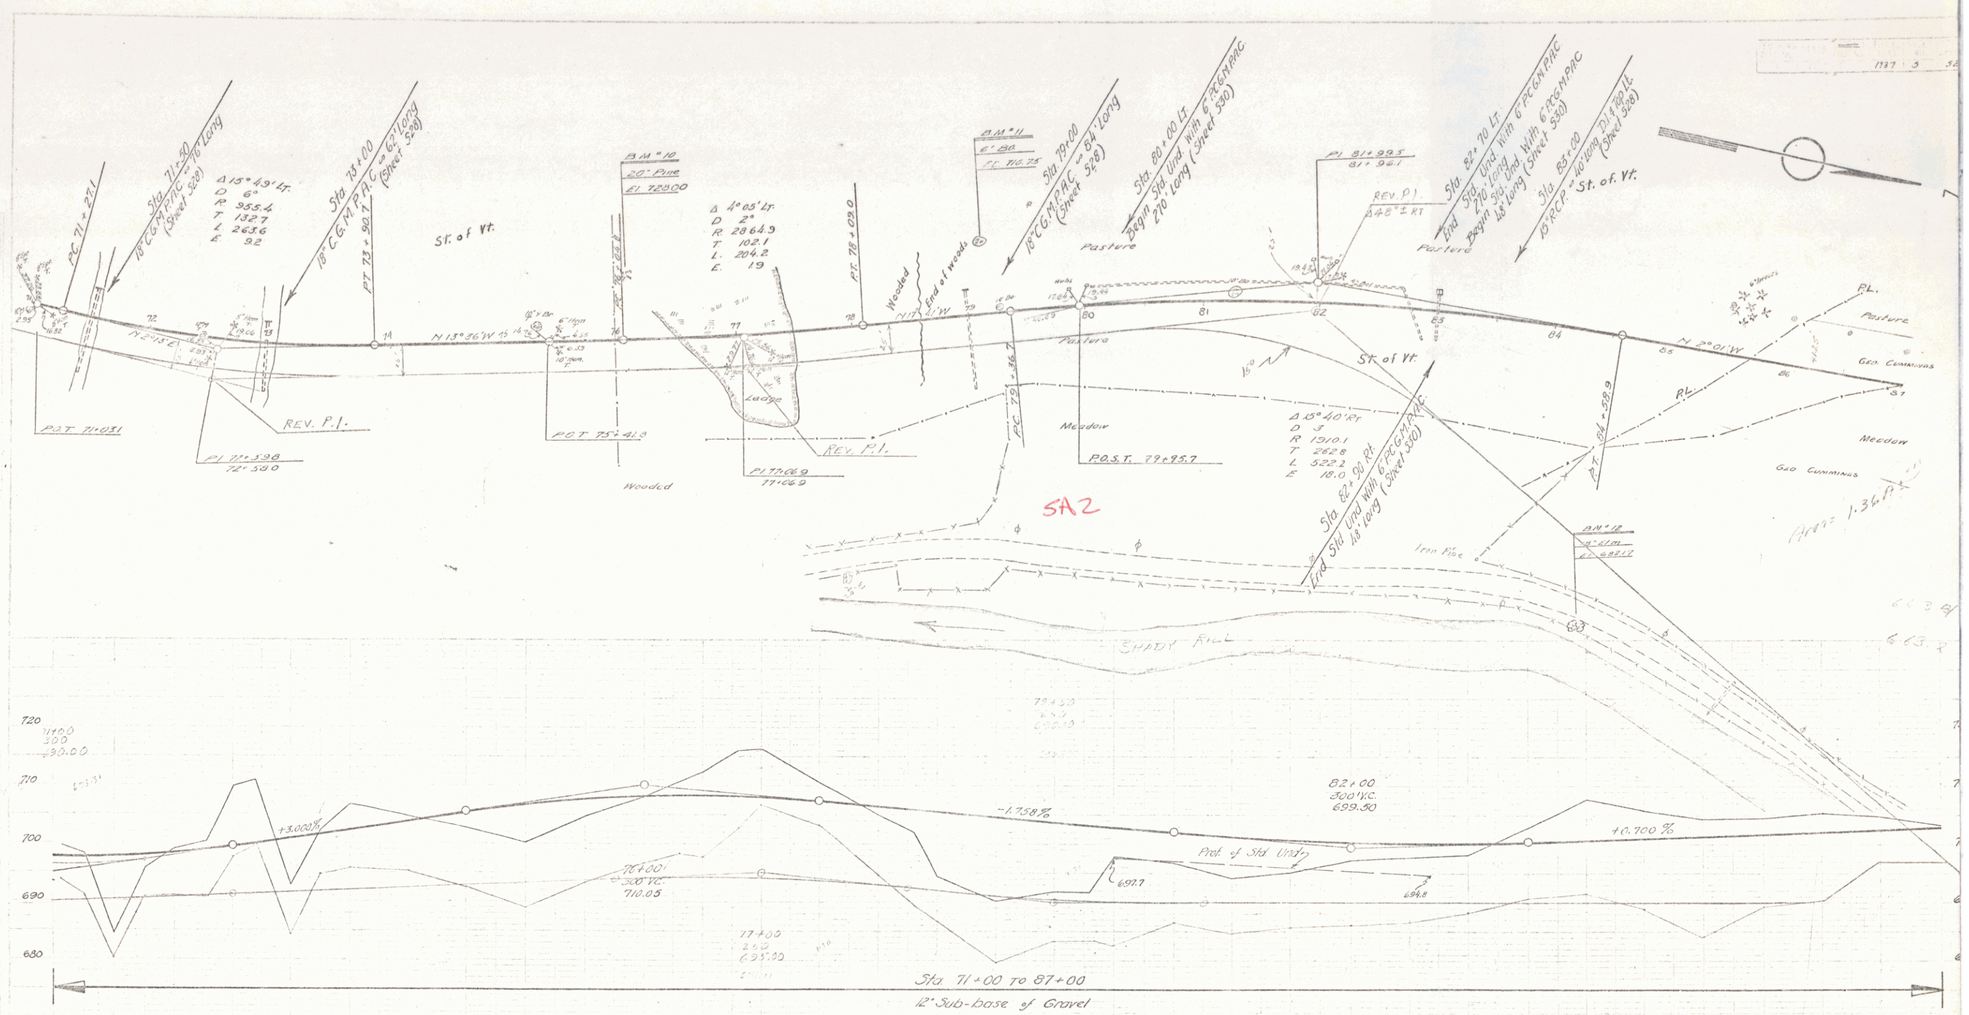
Sta. 71+00 to 87+00
12" Sub-base of Gravel
Town of Middlesex
Wrightsville Relocation
Section #2
Sheet 5 of 52
SHADY RILL
Pasture
Meadow
Wooded
Ledge
Geo. Cummings
Iron Pipe
St. of Vt.
Prof. of Std. Unit
+3.000%
-1.758%
+0.700%
B.M. #10 SPIKE IN ROOT - 20" PINE - 55 FT. LT. - STA. 76+05 ELEV. 720.00
B.M. #11 SPOT ON BOULDER - 60 - - - 79+12 ELEV. 710.75
B.M. #12 SPIKE IN ROOT - 18" ELM - 270 - RT. - 84+60 ELEV. 682.17

25