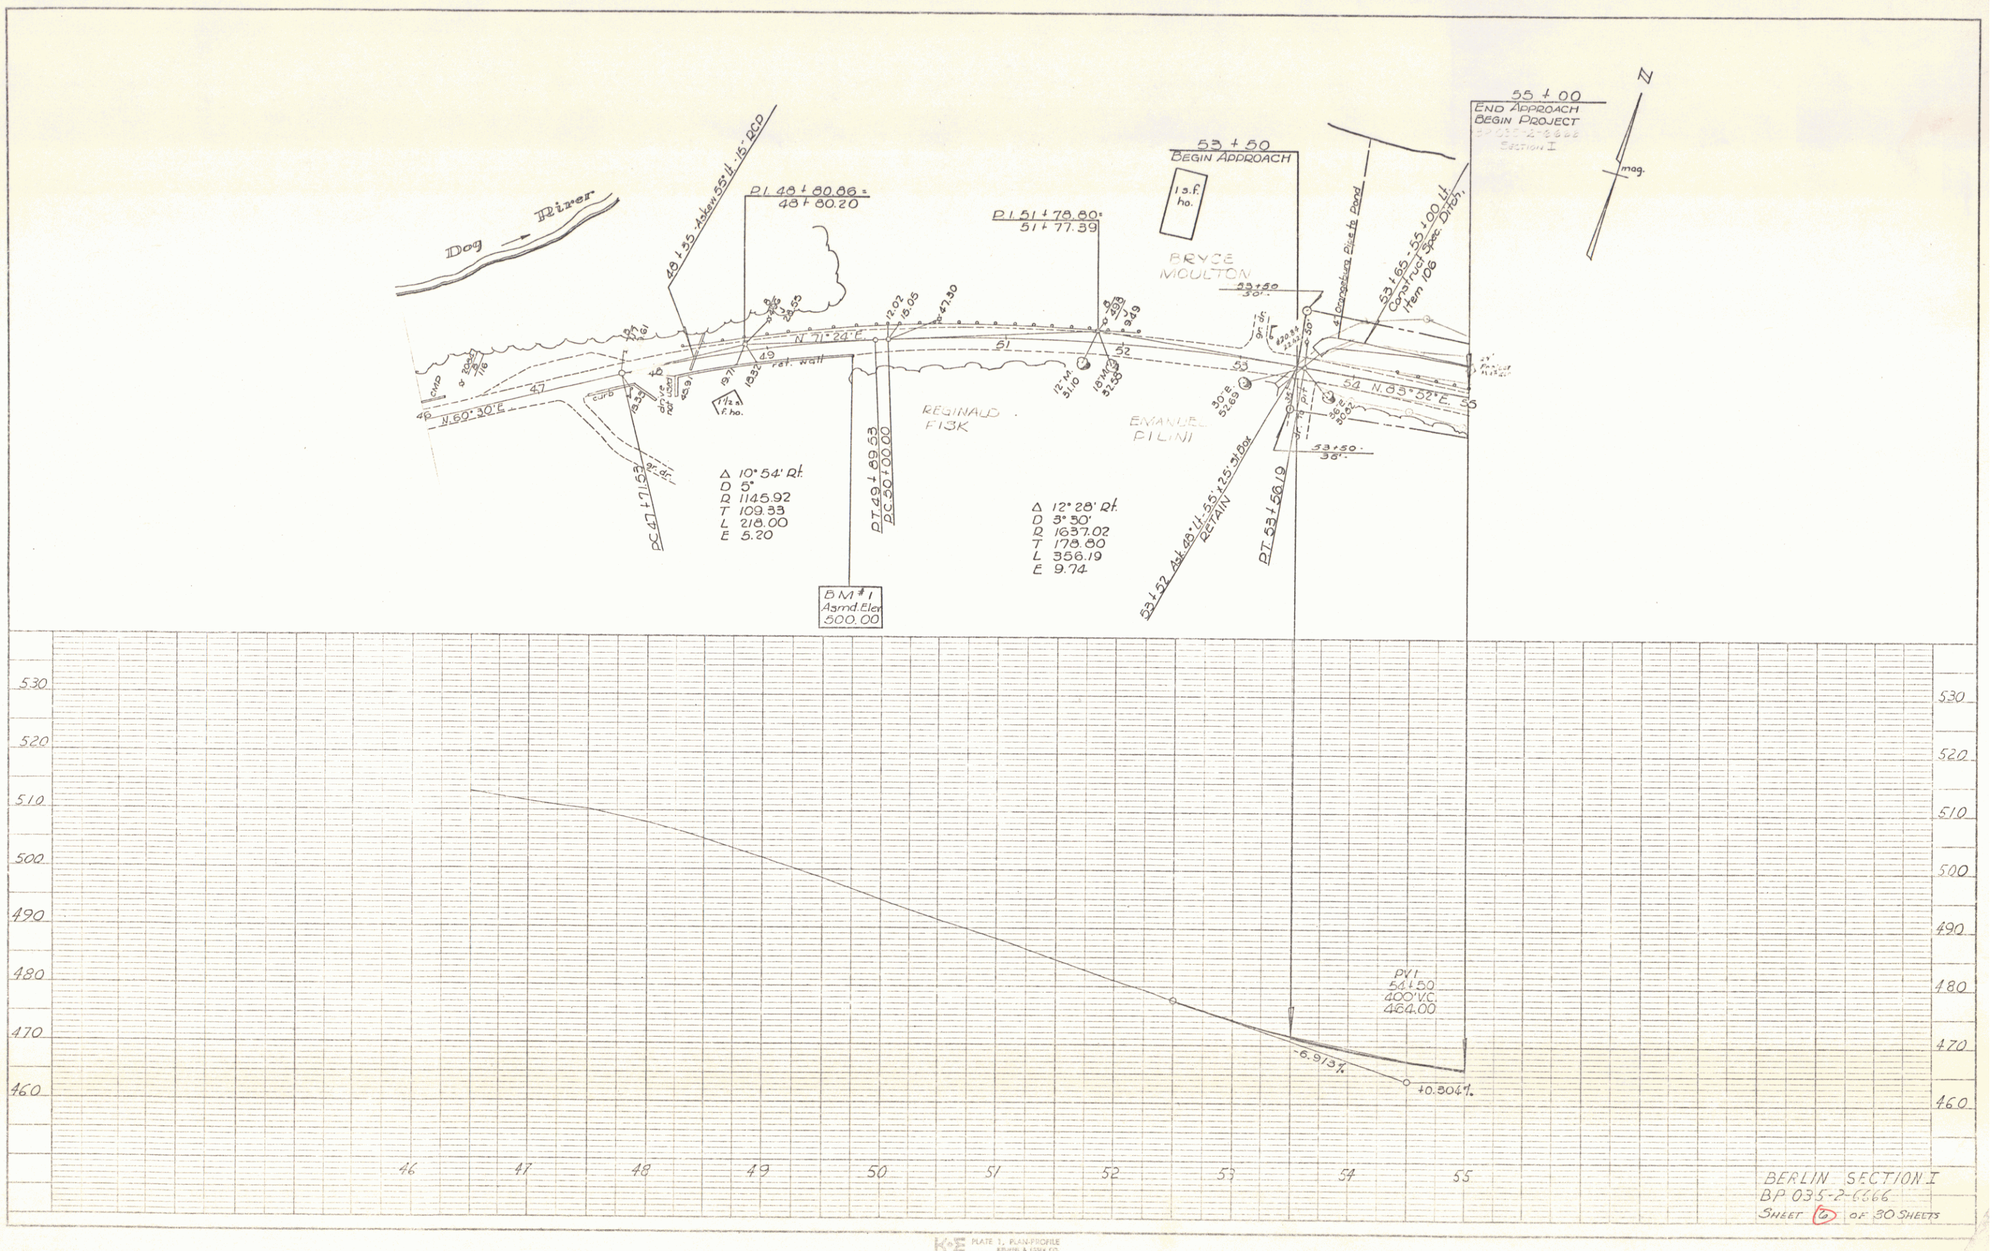

PLAN

DESIGNED	Fontani	3/67
CHECKED	Camp	4/67
TRACED	P.W.	4/67

PROFILE

DESIGNED	Jordan-Sawyer	1/67
CHECKED	Bombardier	2/67

K+E PLATE 1, PLAN-PROFILE KEUFFEL & ESSER CO.

2