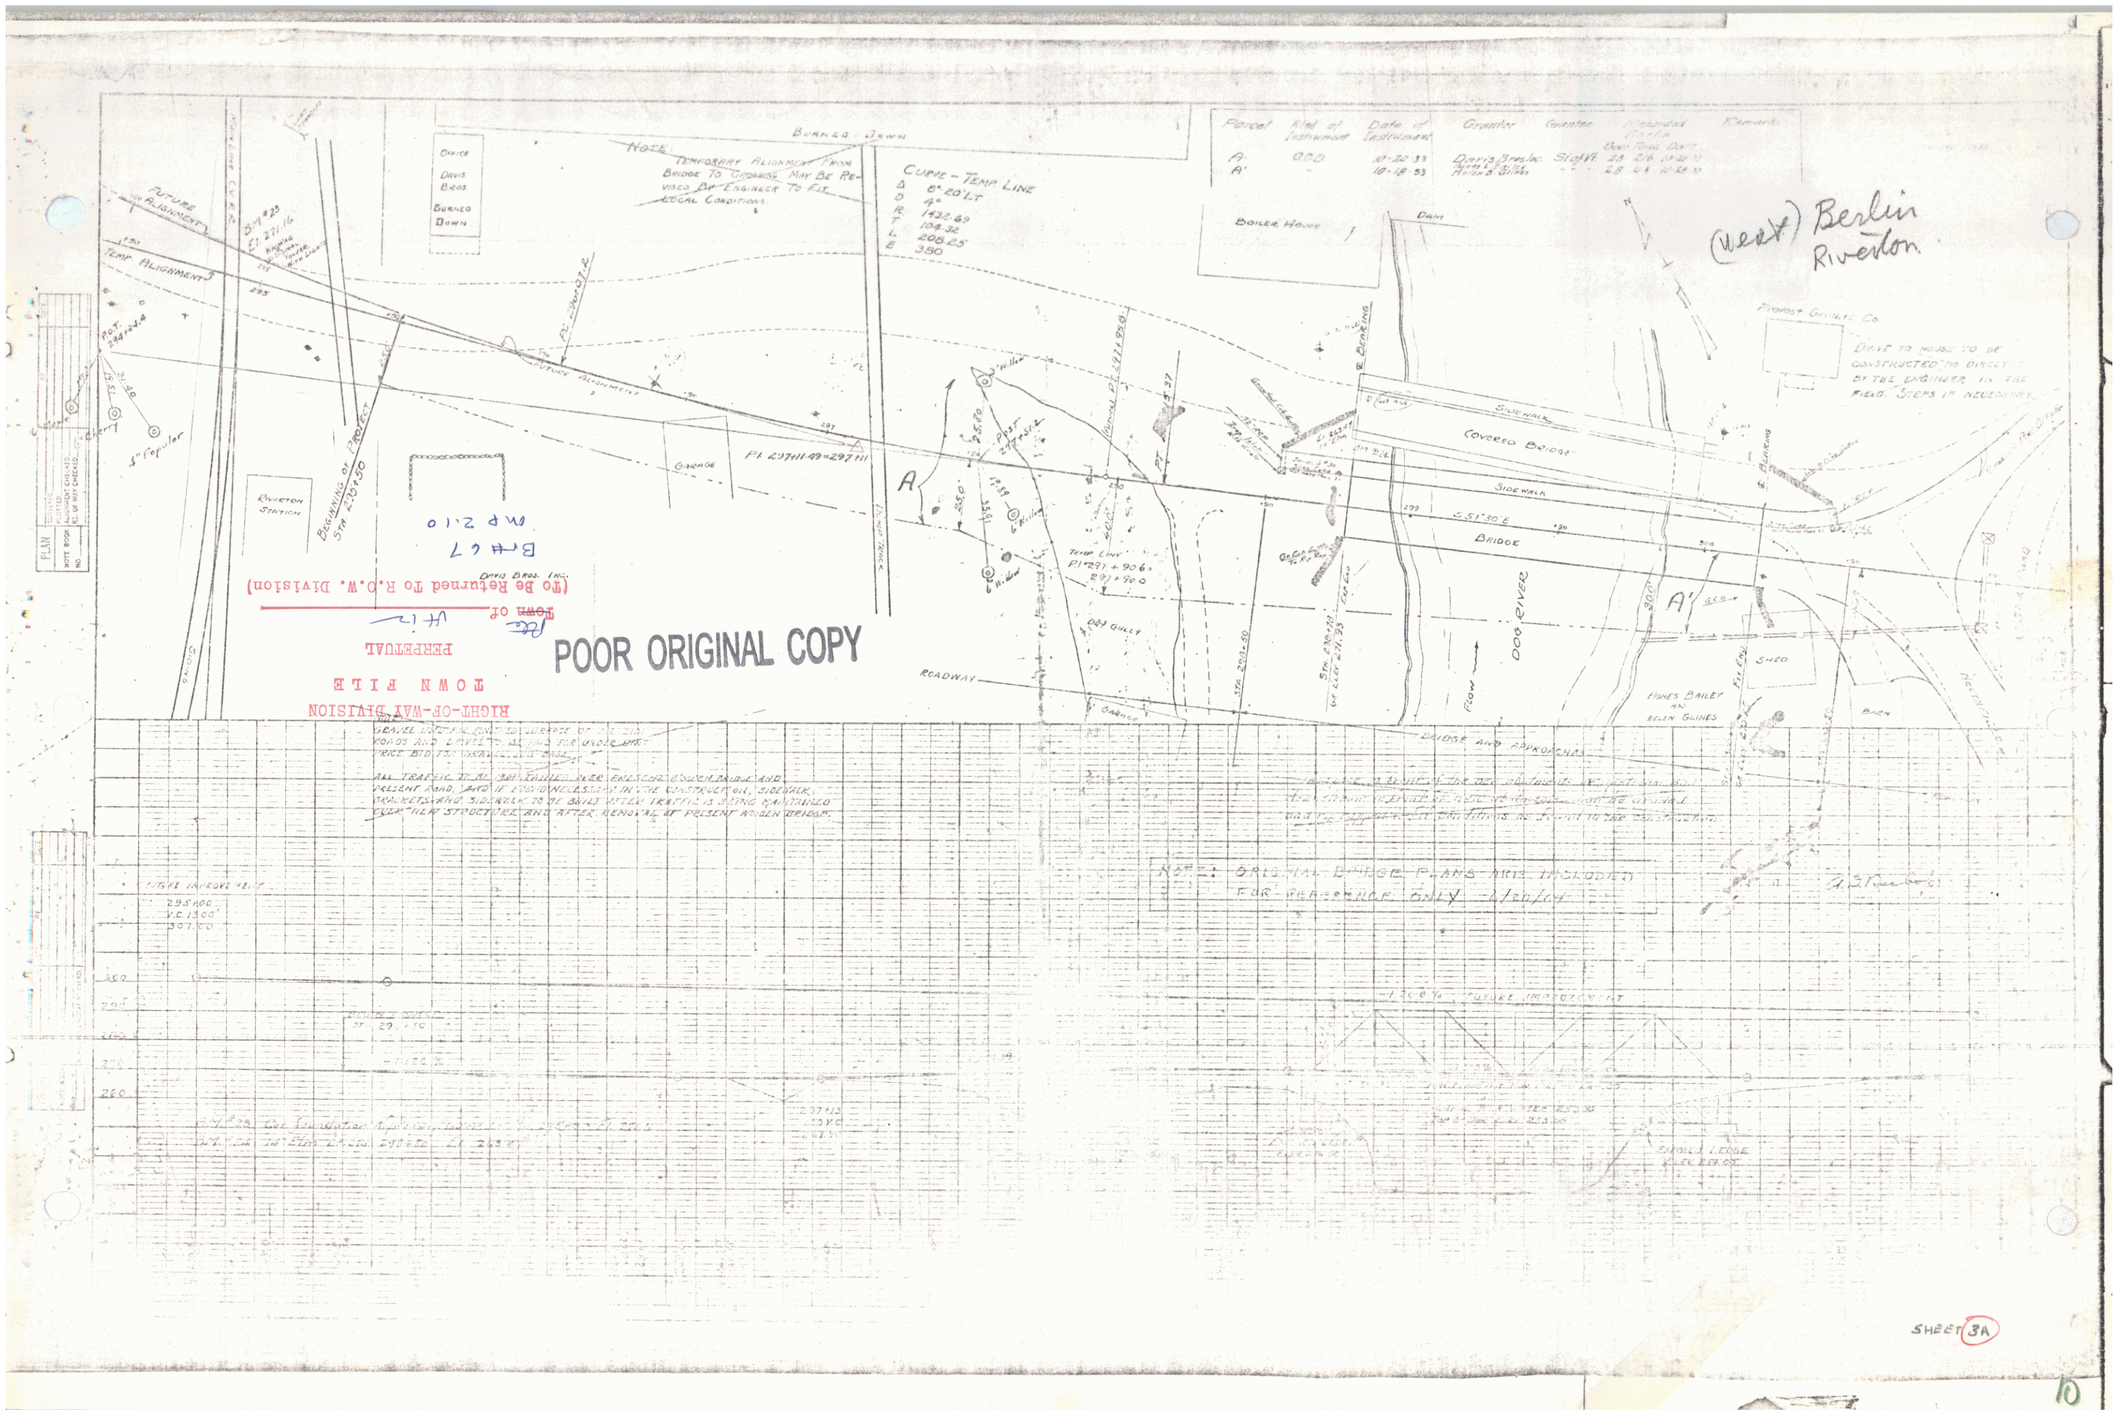
(West) Berlin
Riverton
Burned Down
Note: Temporary Alignment From Bridge To Crossing May Be Revised By Engineer To Fit Local Conditions
Curve - Temp Line
D 8° 20' Lt
D 4°
R 1432.69
T 104.38
L 208.25
E 3.90
Office
Davis Bros.
Burned Down
Boiler House
Dam
Future Alignment
Temp Alignment
Pt 297+11.49 = 297+11
Garage
Riverton Station
Beginning of Project Sta 295+50
Covered Bridge
Sidewalk
Bridge
S 51° 30' E
Dog River
Roadway
Bridge and Approaches
Flow
Shed
Hughes Bailey and Ellen Gaines
Drive to house to be constructed as directed by the engineer in the field. Steps if necessary.
Temp Line Pi 297+90.6 = 297+90.0
Dog Gulley
Sta 298+50
Sta 298+32 or Lt 0.5' at 297+93
Pi 297+11.85
Pi 297+37
