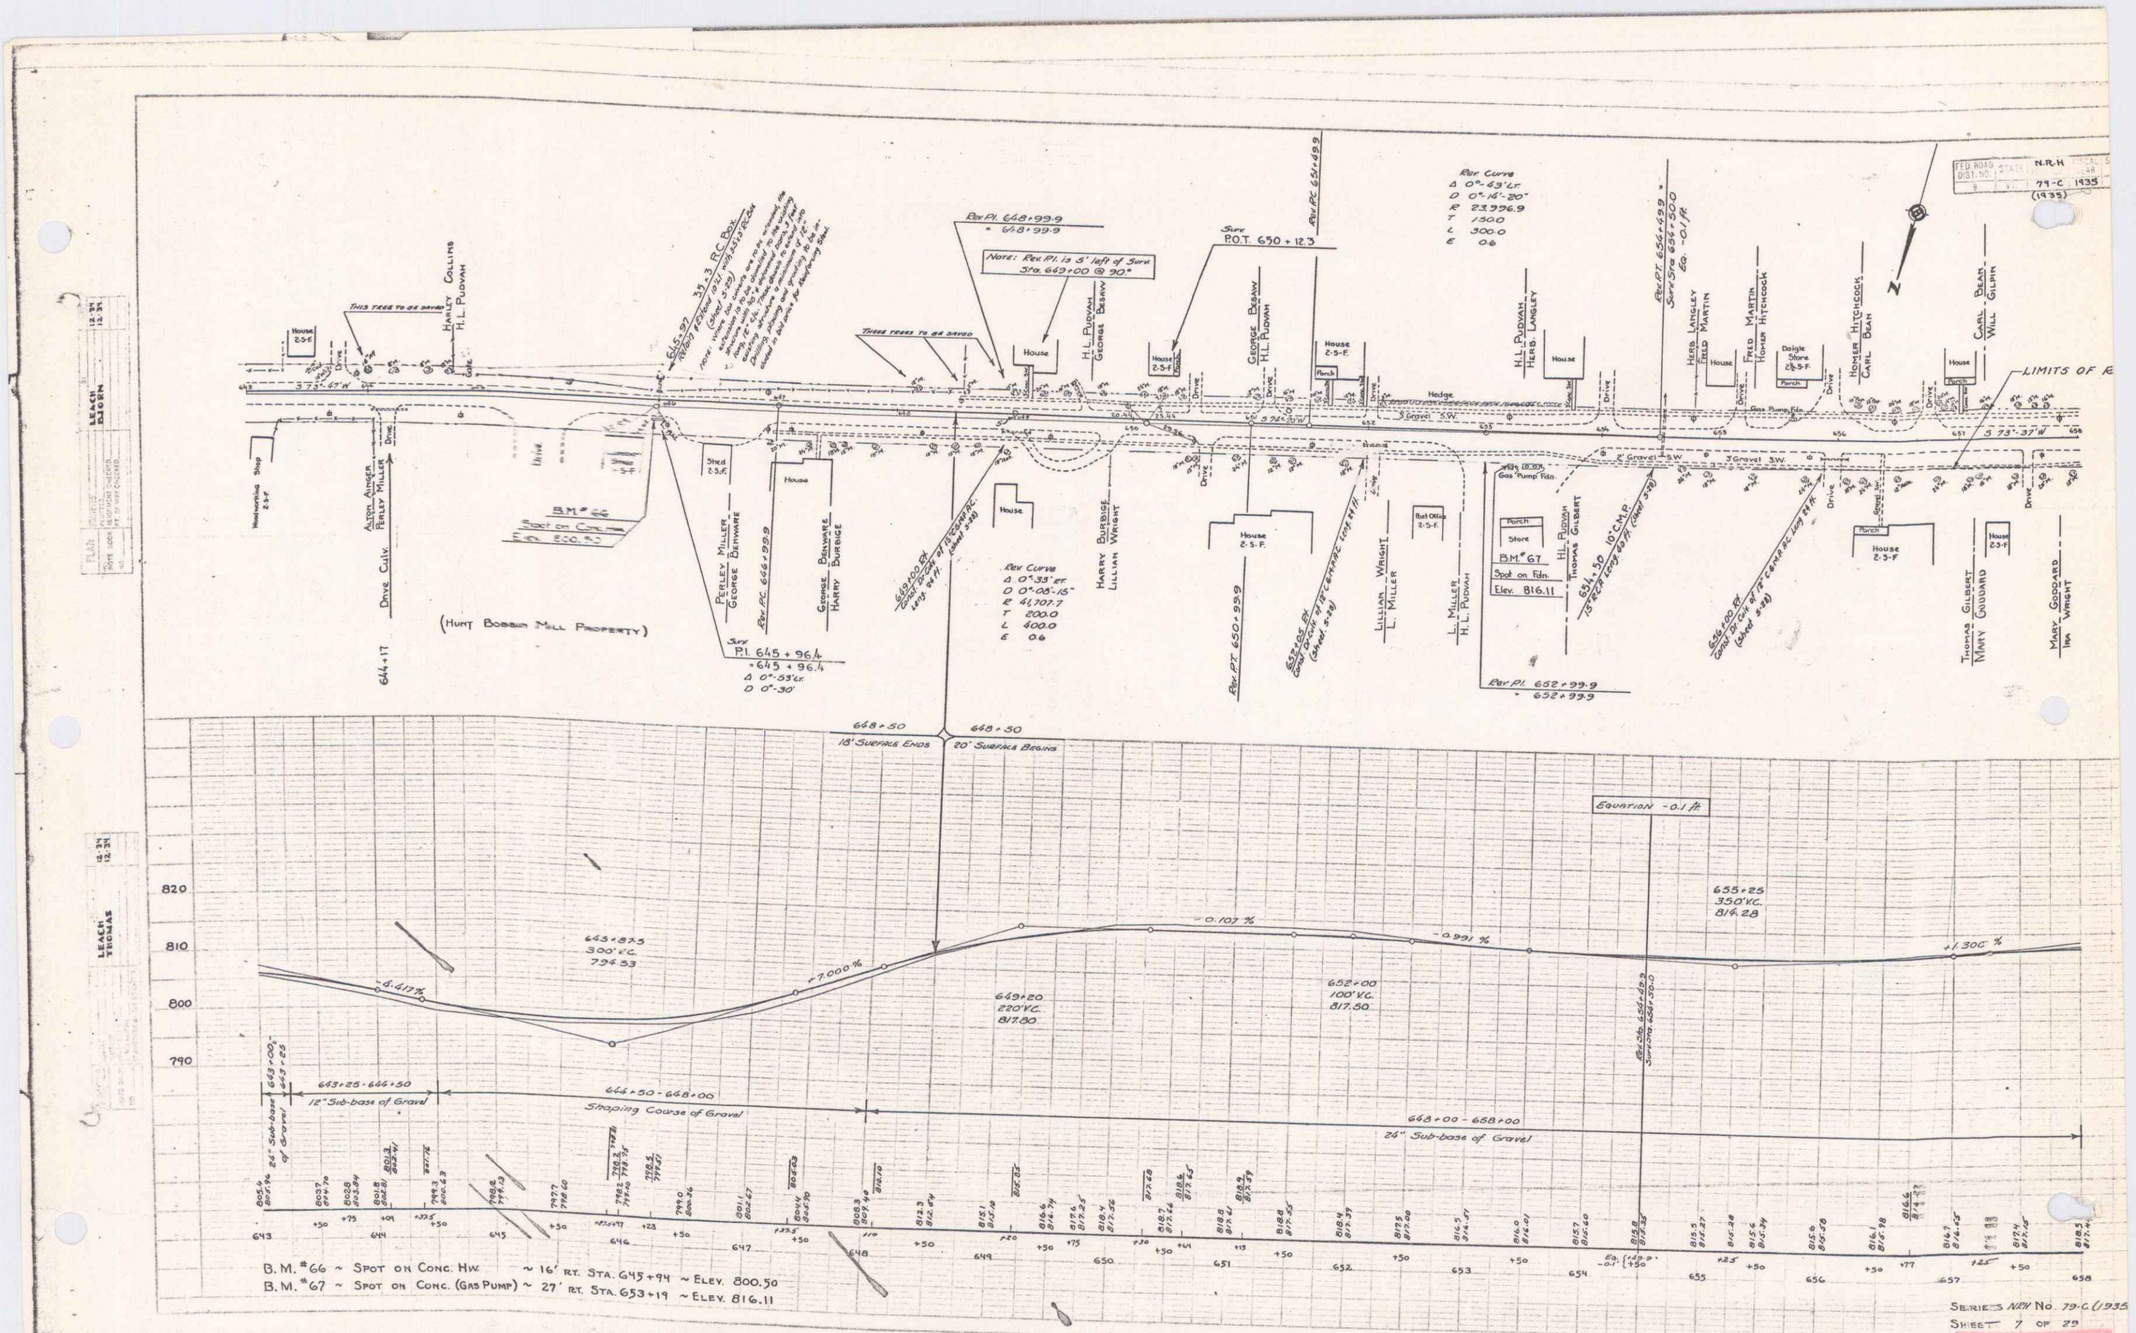
FED. ROAD DIST. NO. 1
STATE N.R.H.
79-C 1935
(1939)
LIMITS OF R
(HUNT BOBBIN MILL PROPERTY)
Drive Culv.
Alton Ainger
Perley Miller
Harley Collins
H.L. Pudvah
Perley Miller
George Benware
George Benware
Harry Burbige
Harry Burbige
Lillian Wright
H.L. Pudvah
George Beaty
George Beaty
H.L. Pudvah
Lillian Wright
L. Miller
L. Miller
H.L. Pudvah
H.L. Pudvah
Herb. Langley
Herb. Langley
Fred Martin
Fred Martin
Homer Hitchcock
Homer Hitchcock
Carl Bean
Carl Bean
Carl Gilpin
Will
Thomas Gilbert
Thomas Gilbert
Mary Goddard
Ina Wright
Mary Goddard
Rev. Curve
Δ 0°-43'Lt.
D 0°-16'-20"
R 23926.9
T 150.0
L 300.0
E 0.6
Rev. Curve
Δ 0°-33' Rt.
D 0°-05'-15"
R 46,707.7
T 200.0
L 400.0
E 0.6
Rev. Pl. 648+99.9
= 648+99.9
Note: Rev. Pl. is 5' left of Surv. Sta. 649+00 @ 90°
Surv. P.O.T. 650+12.3
Rev. Pt. 651+49.9
Rev. Pt. 656+49.9
Surv. Sta. 656+50.0
Eq. -0.1 ft.
Rev. Pc. 646+99.9
Rev. Pt. 650+99.9
Rev. Pl. 652+99.9
= 652+99.9
Surv. Pl. 645+96.4
= 645+96.4
Δ 0°-53'Lt.
D 0°-30'
Rev. Pc. 645+97.3
Rev. Pl. 648+99.9
Three trees to be saved
This tree to be saved
House
Shed
Blacksmith Shop
Store
Post Office
Porch
Garage
Gas Pump Fdn.
Hedge
2' Gravel S.W.
3' Gravel S.W.
B.M. #66
Spot on Conc. Hw.
Elev. 800.50
B.M. #67
Spot on Fdn.
Elev. 816.11
18' Surface Ends
20' Surface Begins
Equation -0.1 ft.
-6.417%
-7.000%
-0.107%
-0.991%
+1.300%
643+87.5
300' V.C.
794.53
649+20
220' V.C.
817.80
652+00
100' V.C.
817.50
655+25
350' V.C.
816.28
643+25-646+50
12" Sub-base of Gravel
646+50-668+00
Shaping Course of Gravel
668+00-658+00
24" Sub-base of Gravel
B.M. #66 ~ Spot on Conc. Hw. ~ 16' Rt. Sta. 645+94 ~ Elev. 800.50
B.M. #67 ~ Spot on Conc. (Gas Pump) ~ 27' Rt. Sta. 653+19 ~ Elev. 816.11
Series New No. 79-C (1935)
Sheet 7 of 29

5