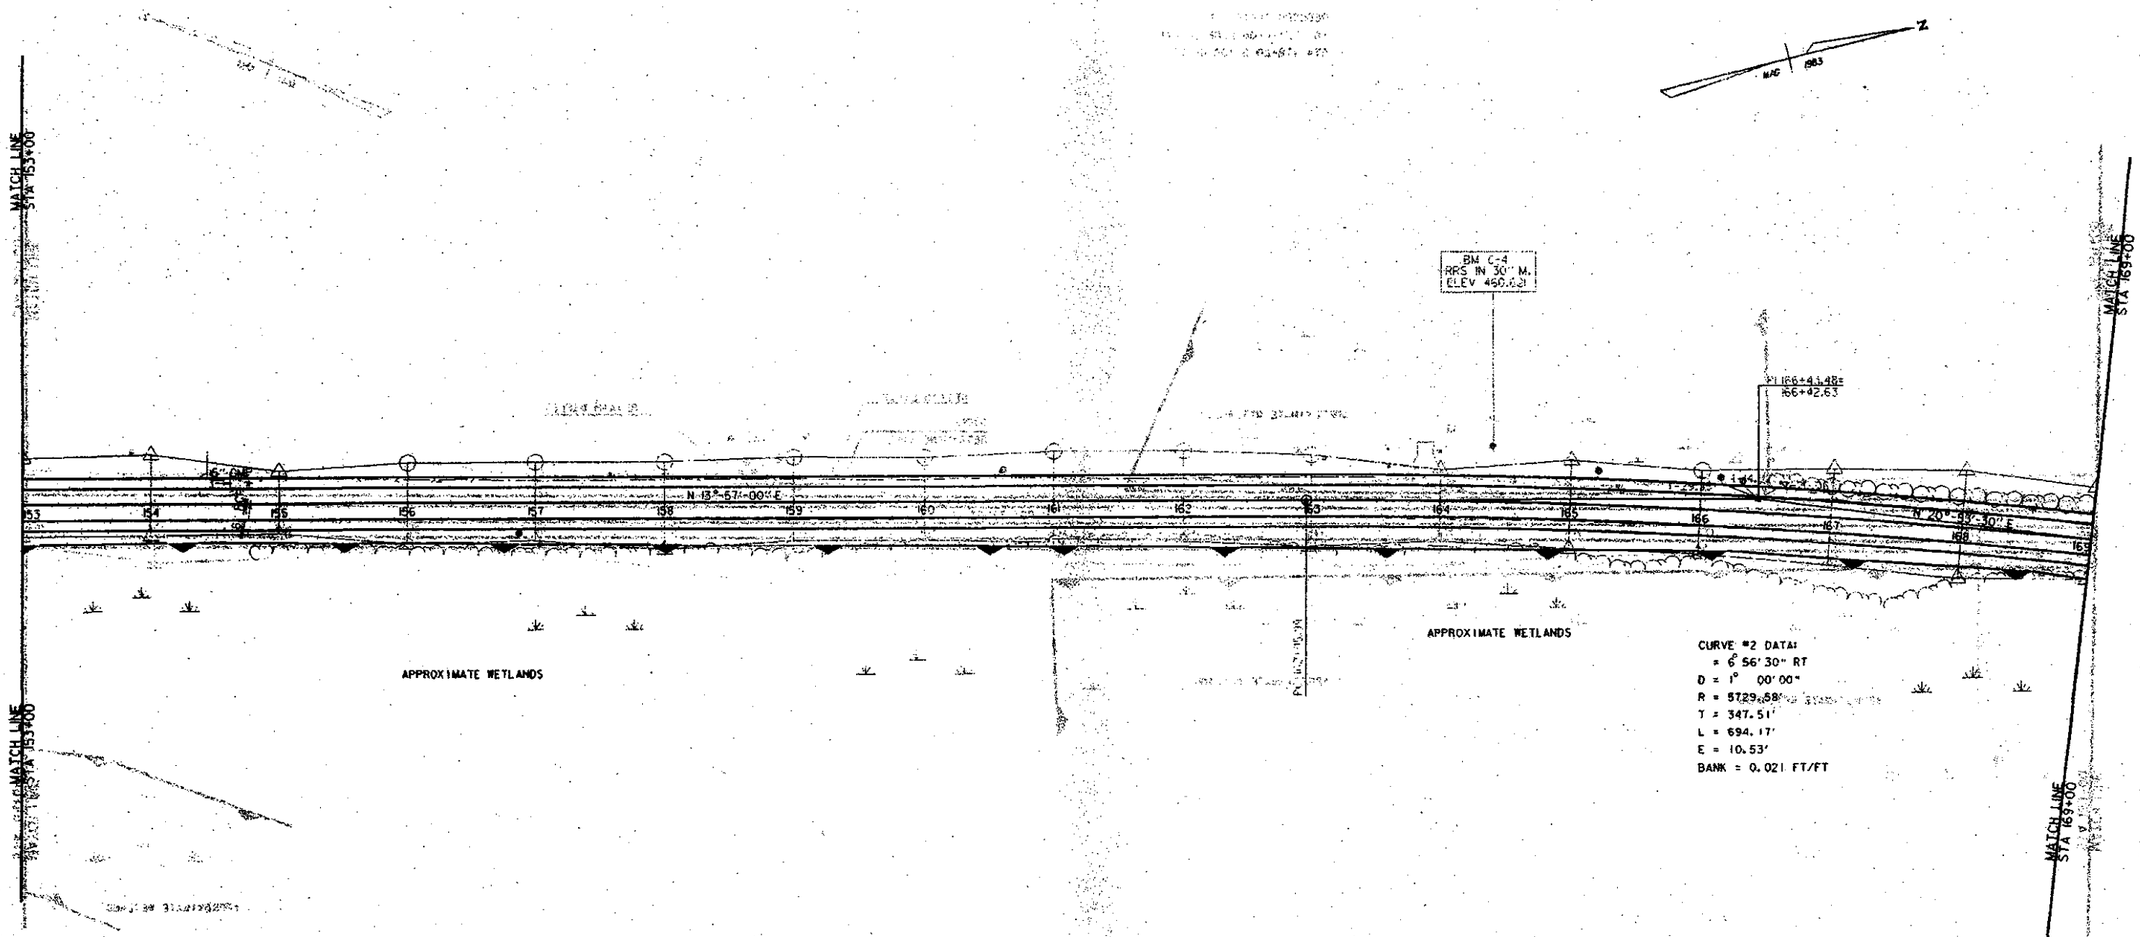

CURVE #2 DATA:
= 6° 56' 30" RT
D = 1° 00' 00"
R = 5729.58'
T = 347.51'
L = 694.17'
E = 10.53'
BANK = 0.021 FT/FT

SCALE 1" = 100'-0
50 0 50

ALTERNATIVE B

SURVEYED BY		DATE	
DRAWN BY	C. WOODS	DATE	
SQUAD LEADER	J.A. GARSO		
DESIGN FILE NO.	/78d051/1d051bdr.dgn		
IPARM FILE	.../iparms/105.	DATE PLOTTED	7/95
PROJ. NAME	BRANDON-LEICESTER		
PROJ. NO.	FEGC F 019-3 (29)		
SHEET 5 OF 15 SHEETS			

DATUM
VERTICAL
HORIZONTAL