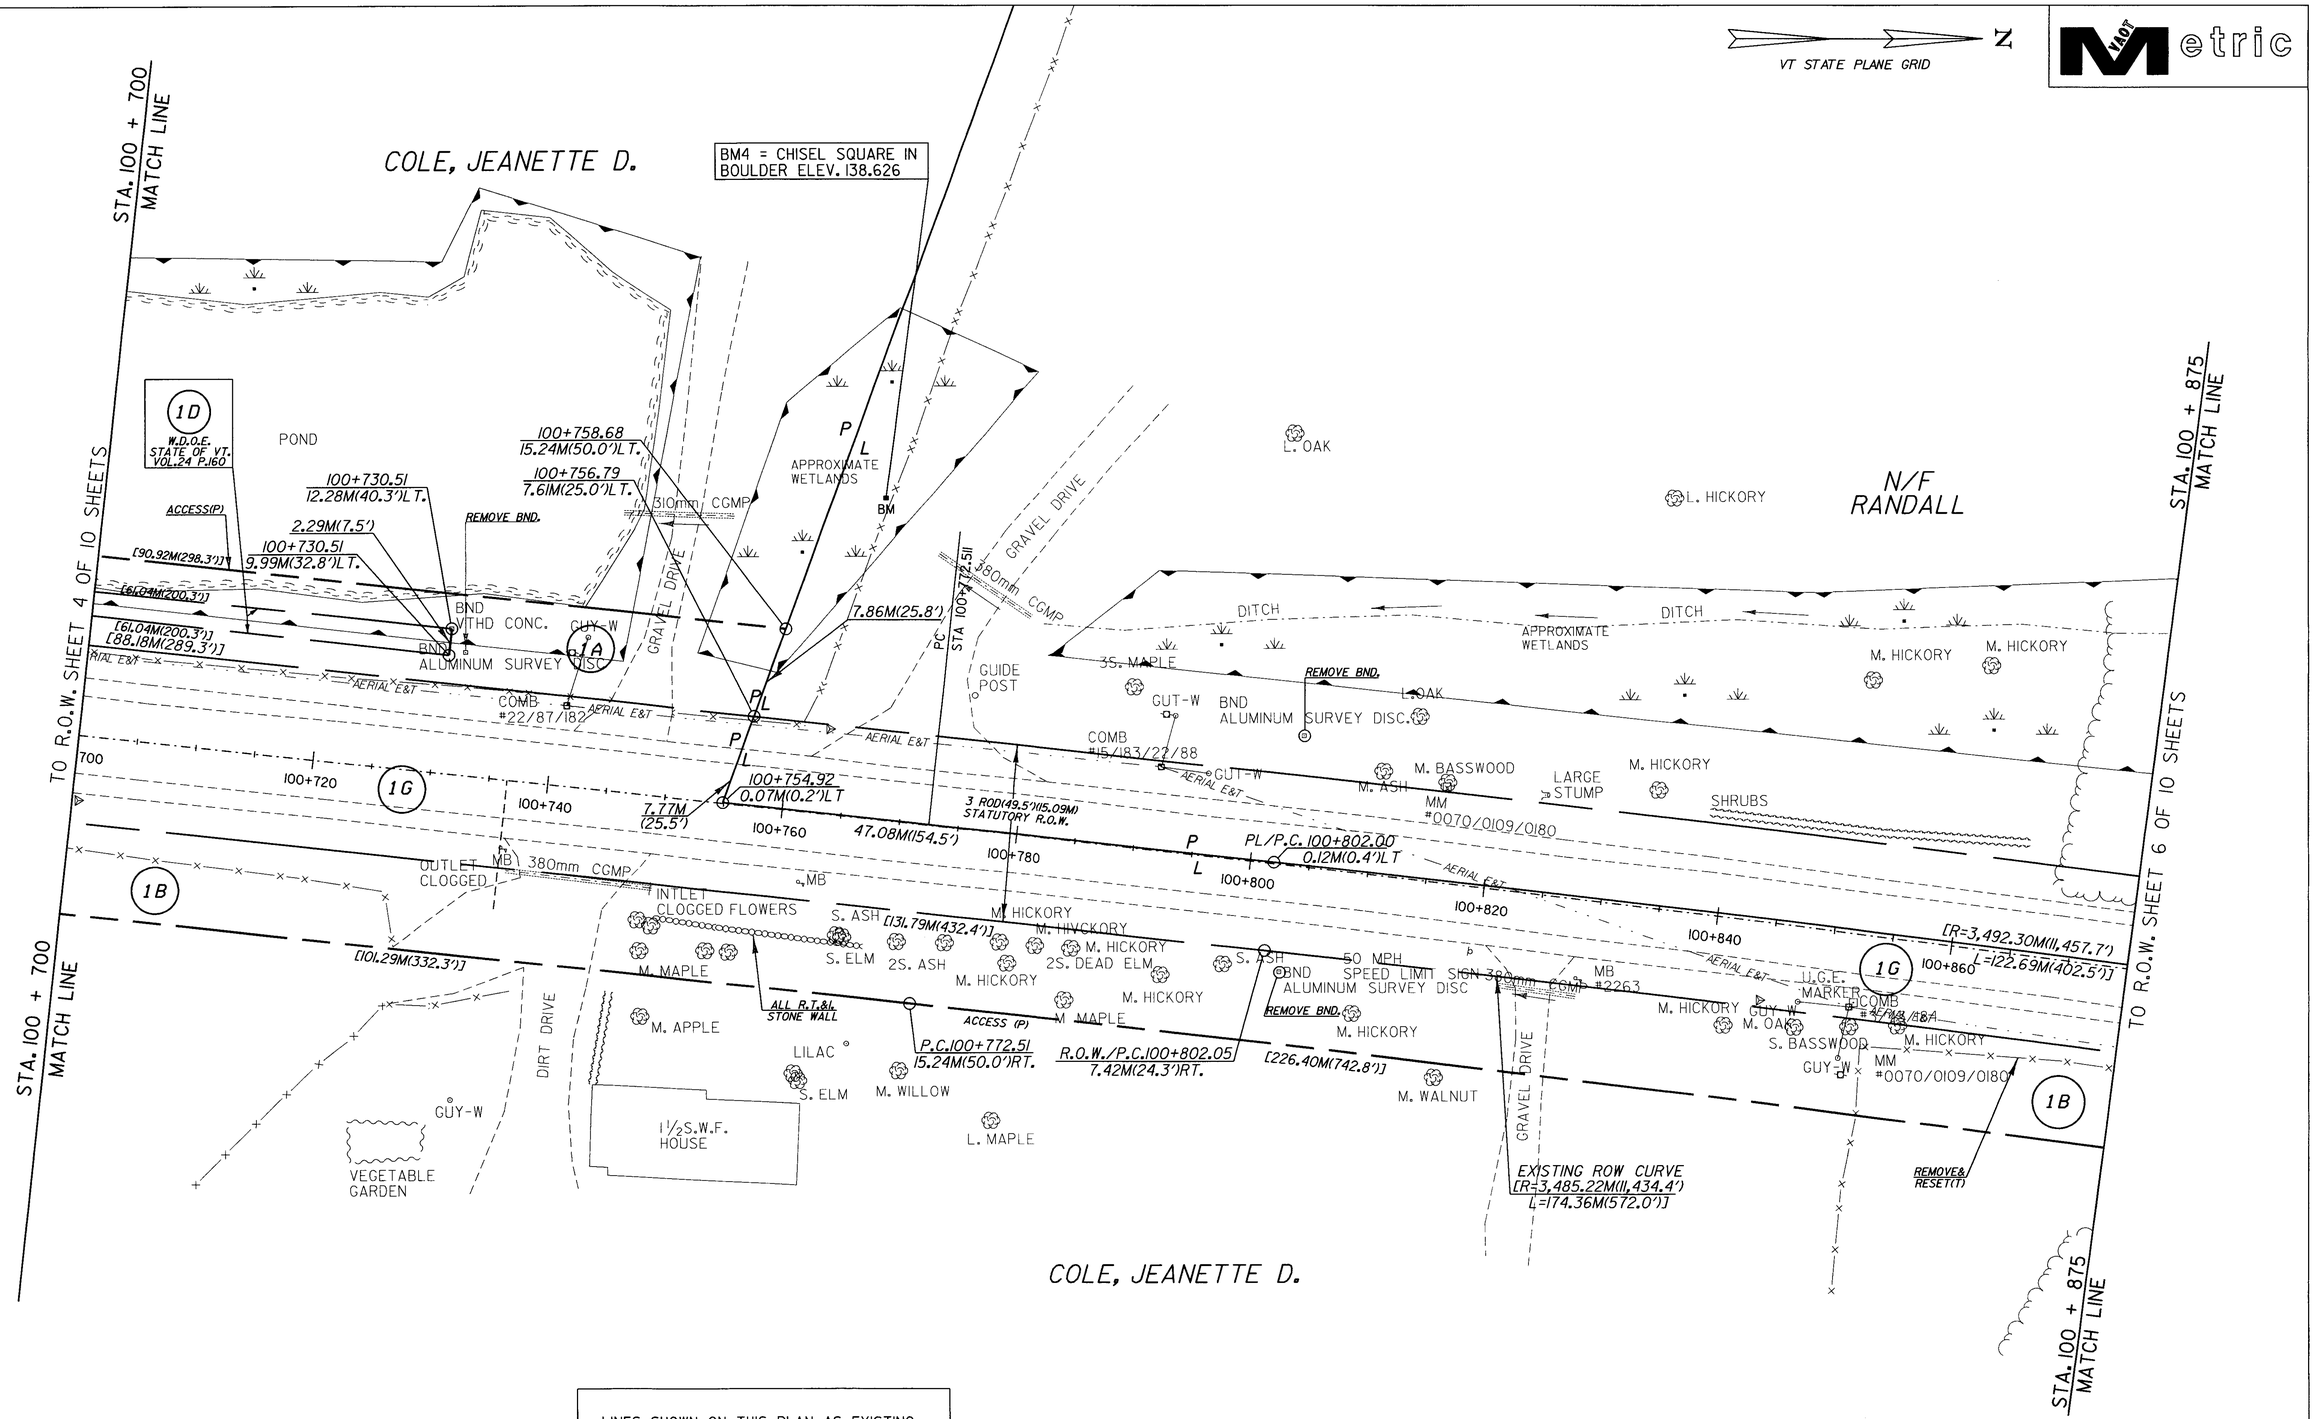

LINES SHOWN ON THIS PLAN AS EXISTING PROPERTY LINES (P/L) ARE BELIEVED TO BE ACCURATE BUT SHOULD NOT BE RELIED UPON FOR PURPOSES UNRELATED TO THE STATE OF VERMONT'S ACQUISITION OF LAND AND RIGHTS FOR THIS PROJECT.

CONSTRUCT DRIVE

LT.	RT.
100+746.7	100+742.3
100+771.3	100+825.2

0 10 20 30
SCALE IN METERS

L2

PROJECT NAME: BRANDON-LEICESTER
PROJECT NUMBER: FEGC F 019-3 (29)

FILE NAME: 78d051
PROJECT LEADER:
DESIGNED BY:
PLOT DATE: 24-OCT-2002
DRAWN BY: A. N. BEY
CHECKED BY:

R. O. W SHEET 5 OF 10 SHEETS

DATUM

VERTICAL	NAVD 88
HORIZONTAL	NAD 83