Metric

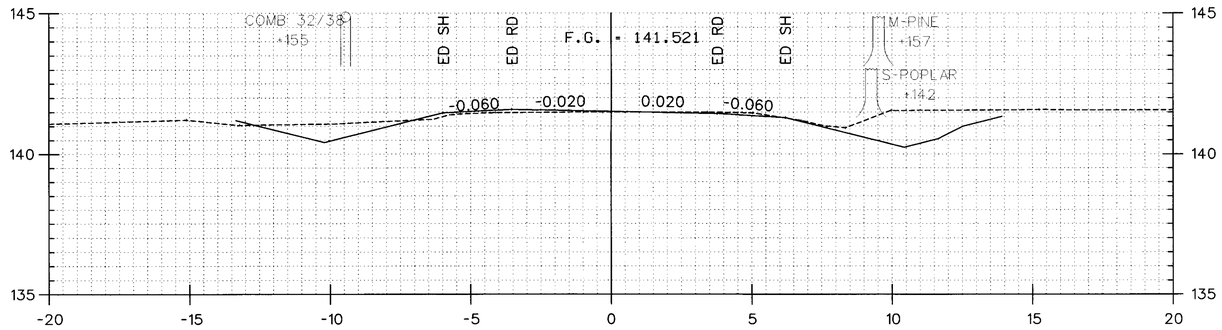

12+120.000

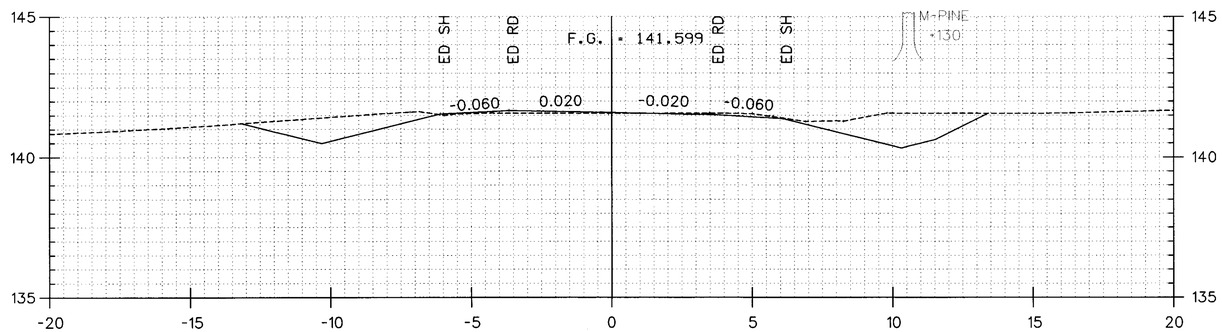

12+100.000

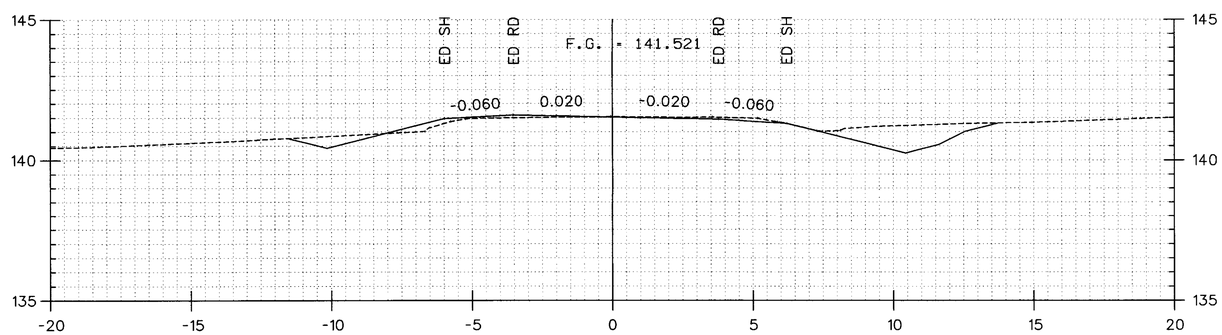

12+080.000

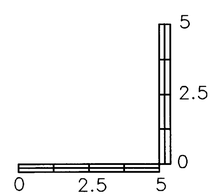

HORIZONTAL SCALE = 1:100
VERTICAL SCALE = 1:100

DATUM	
VERTICAL	NAVD 88
HORIZONTAL	NAD 83

PROJECT:	PROJECT NO. :
BRANDON-LEICESTER	FEGC F 019-3 (29)

DESIGN FILE NAME: P:\Civil\Sheet\Cross sections & details\Cross sections\xd051xs49
IPARM FILE NAME:
PLOT DATE: 07/22/2002
SURVEYED BY: VAOT
SURVEY DATE: 06-29-2000
SQUAD LEADER: L. ORVIS P.C.
DRAWN BY: C.SZCZEPANSKI
SHEET: 53 OF 106