PLAN
SURVEYED
PLOTTED
ALIGNMENT CHECKED
PT. OF WAY CHECKED
NOTE BOOK
No.
BY
DATE

PROFILE
SURVEYED
PLOTTED
GRADES CHECKED
R. W. 's NOTED
STRUCTURE NOTATIONS CHECKED
NOTE BOOK
No.
BY
DATE

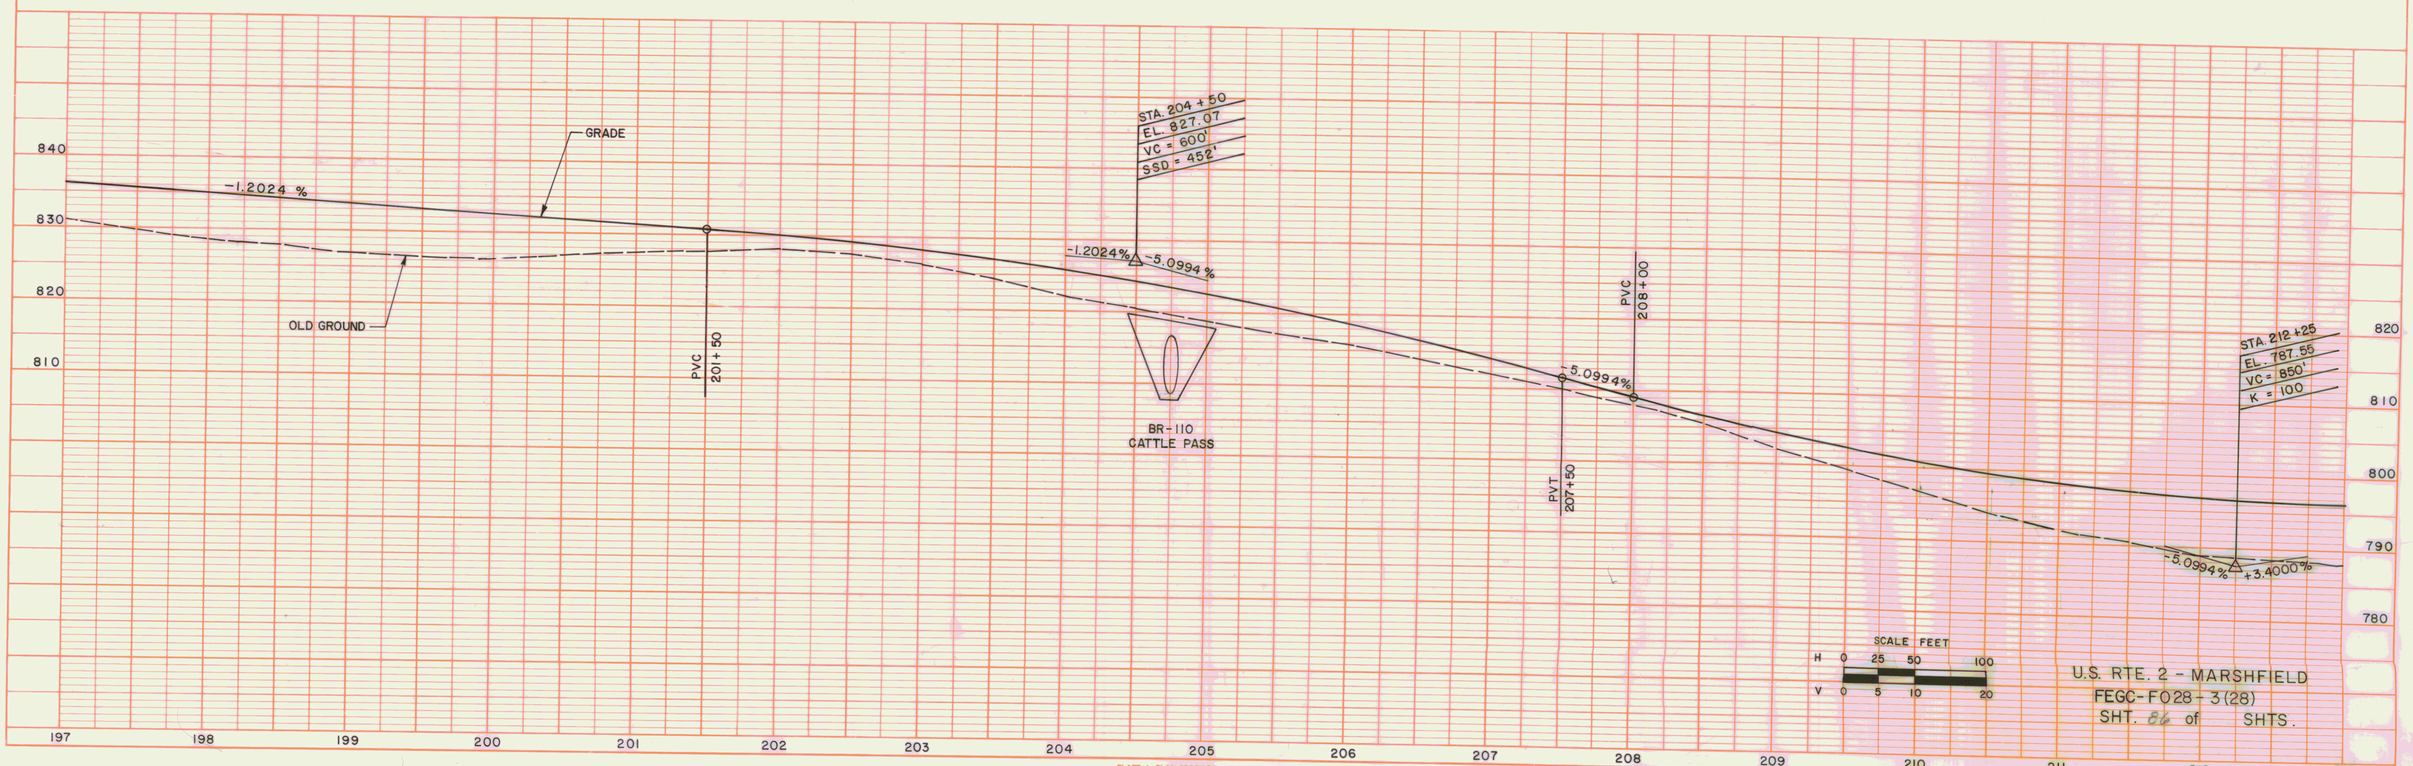

U.S. RTE. 2 - MARSHFIELD
FEGC-F028-3(28)
SHT. 86 of SHTS.

PLATE 1 PLAN-PROFILE O. P. R. & R. E. STANDARD
DIETZGEN CORPORATION
PRINTED IN U.S.A.