


DATE	
BY	
SURVEYED	
NOTED	
AREA	
AREA CHECKED	
FINAL SURVEY	
NOTE BOOK	
NO.	

DATE	10/86
BY	VT. SURVEY CONSULTANTS
SURVEYED	
NOTED	
AREA	
AREA CHECKED	
ORIGINAL SURVEY	
NOTE BOOK	
NO.	

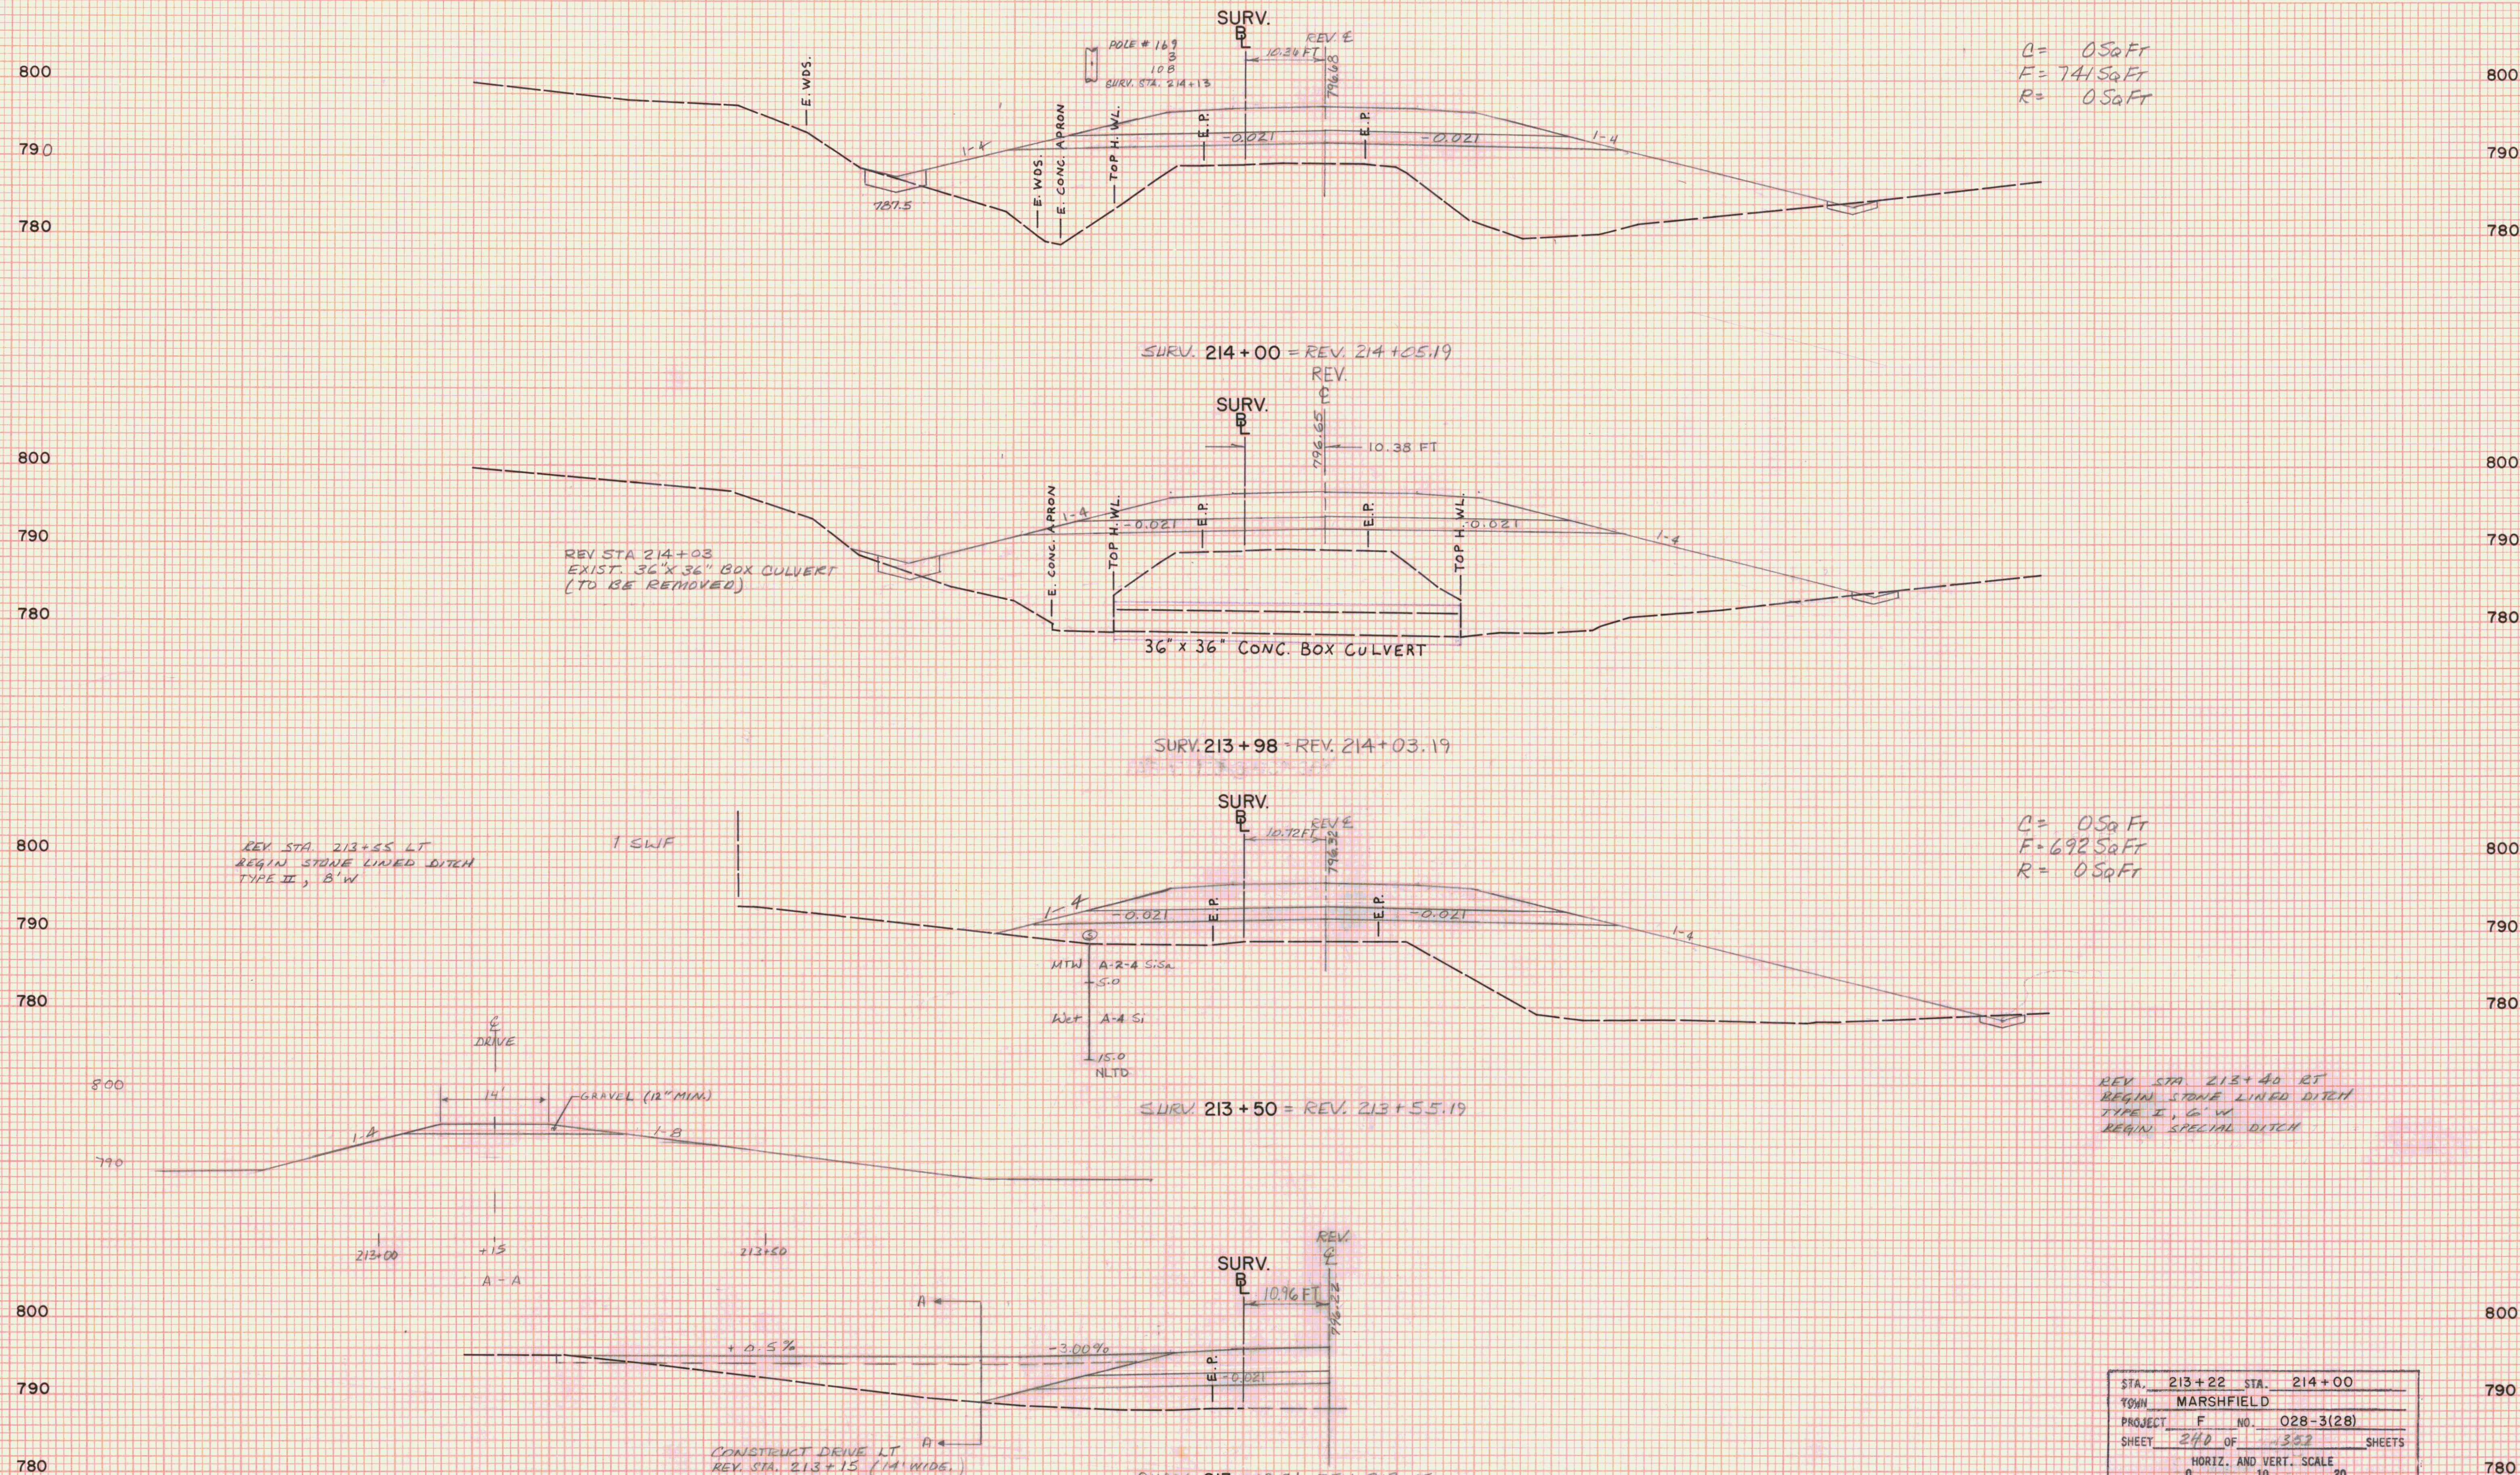

STA.	213+22	STA.	214+00
TOWN	MARSHFIELD		
PROJECT	F	NO.	028-3(28)
SHEET	240	OF	352
HORIZ. AND VERT. SCALE			
0 10 20			
VT. SURVEY			
SURVEYED BY: CONSULTANTS DATE 10/86			