PLAN		BY	DATE
NOTE BOOK	SURVEYED		
	PLOTTED		
	ALIGNMENT CHECKED		
	PT. OF INT. CHECKED		
No.			

PROFILE DETOUR "B"

SCALE: 1" = 50' HORZ.
1" = 10' VERT.

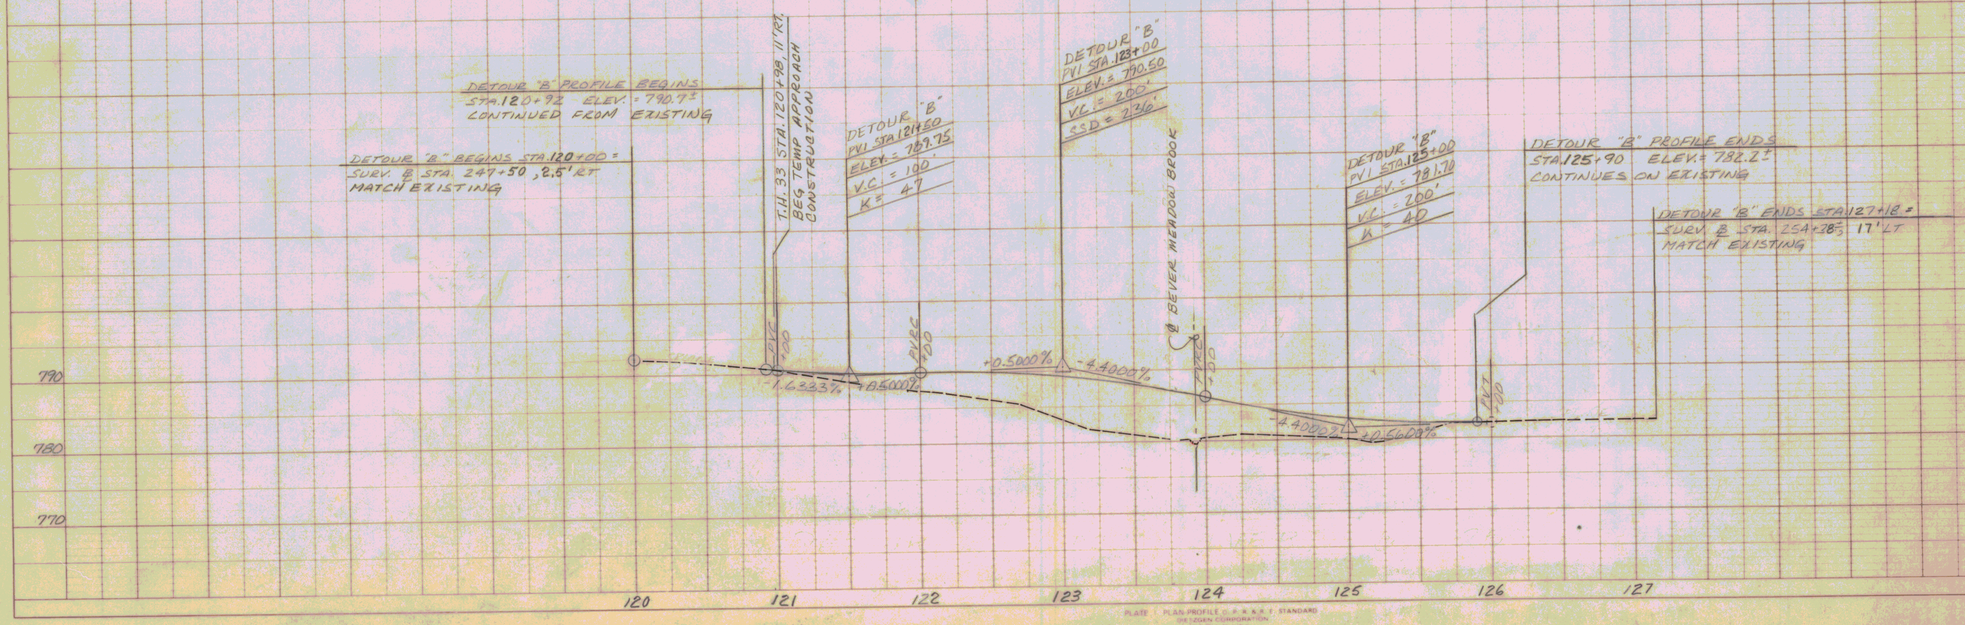

NOTE:
FOR REFERENCE ONLY
DO NOT INCLUDE IN
CONTRACT PLANS.

DETOUR 'B'
U.S. RTE. 2 - MARSHFIELD
PROJ NO. FEGC 028-3 (28)
SHT. 2 OF 5

PROFILE		BY	DATE
NOTE BOOK	SURVEYED		
	PLOTTED		
	ALIGNMENT CHECKED		
	R. W. NOTED		
	STRUCTURE NOTATIONS CHECKED		
No.			

PLATE - PLAN-PROFILE - 8 X 5 - STANDARD
DIETZGEN CORPORATION
PRINTED IN U.S.A.

345B