


DATE	BY	SURVEYED	PLOTTED	TEMP. DATE	AREAS CHECKED
		NO.			

DATE	BY	SURVEYED	PLOTTED	TEMP. DATE	AREAS CHECKED
		NO.			

PARE ENGINEERING CORPORATION
 Engineers - Planners - Landscape Architects
 8 Blackstone Valley Place, Lincoln, RI 02865
 401/334/4100

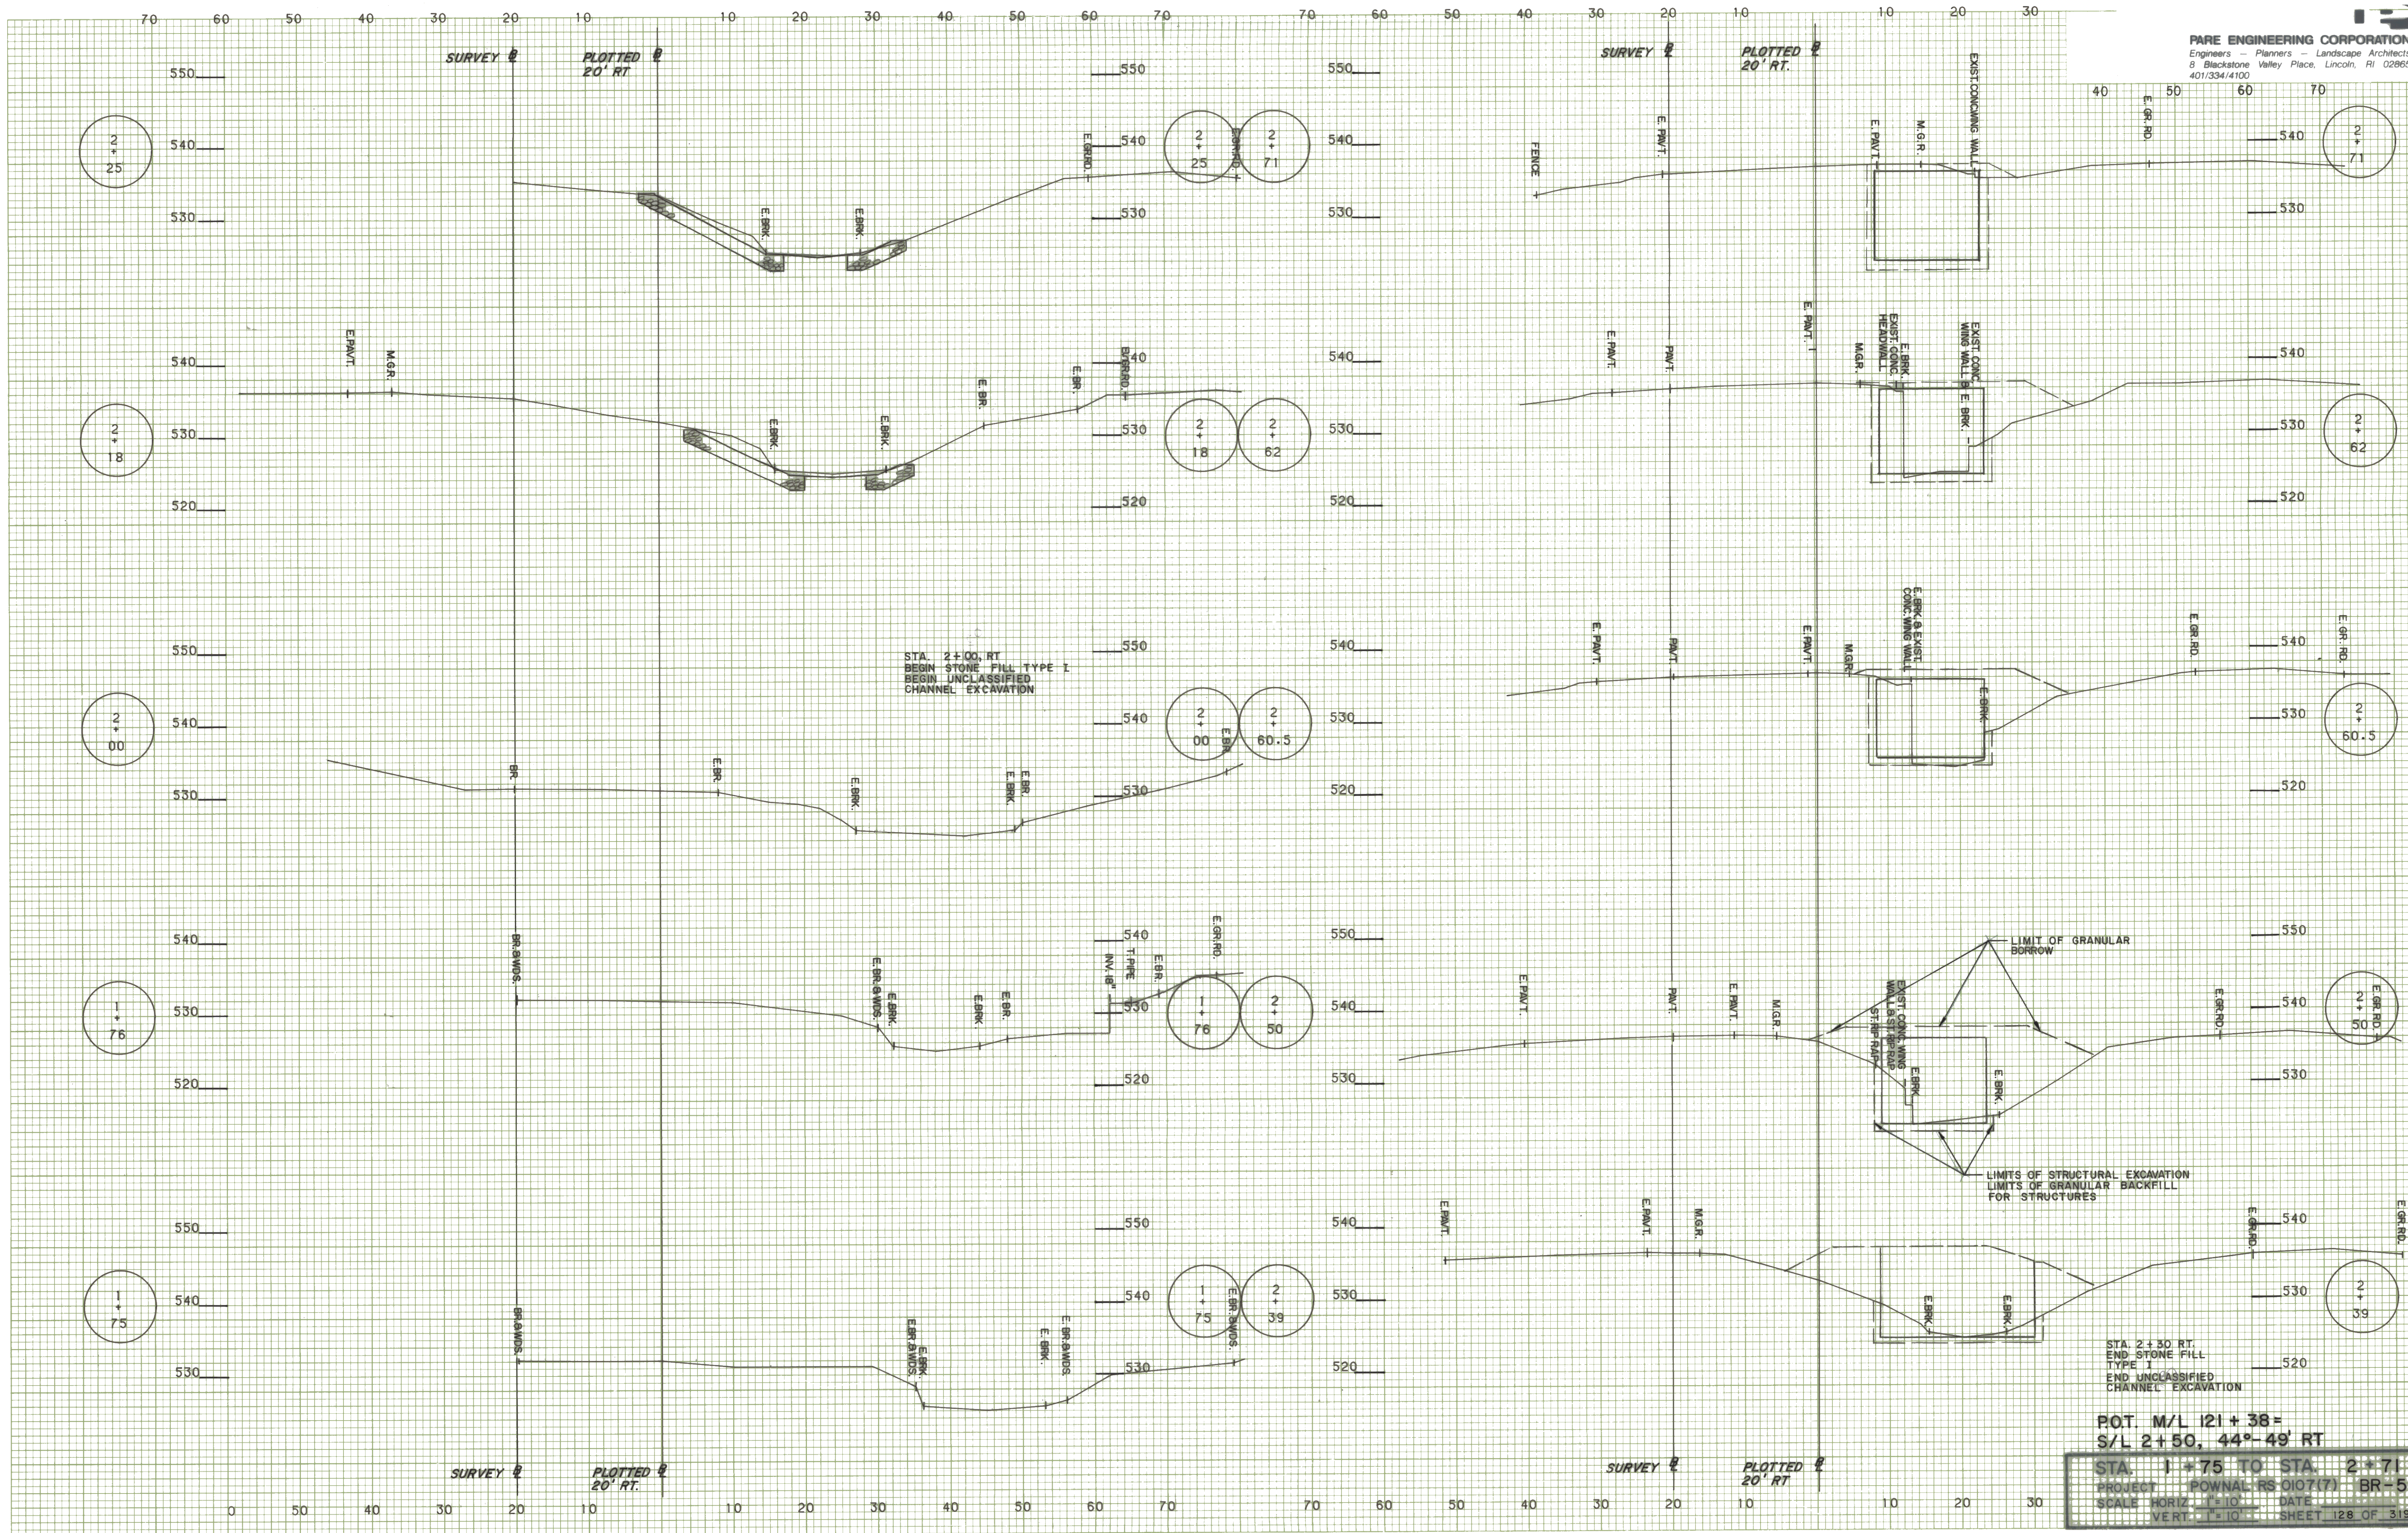

POT. M/L 121 + 38 =
 S/L 2 + 50, 44° 49' RT
 STA. 1 + 75 TO STA. 2 + 71
 PROJECT: POWNAL RS 0107(7) BR-5
 SCALE: HORIZ. 1" = 10' DATE: SHEET 128 OF 319