STATE OF VERMONT
AGENCY OF TRANSPORTATION

TRAFFIC SIGN SUMMARY SHEET

MILEMARKER, STATION, OR SIGN NUMBER	SIGN LEGEND	SIGN DIMENSIONS EA	WIDTH (in)	HEIGHT (in)	NEW & SALVAGED SIGNS "A"	"B"	SALV SIGN	SALV TIS	EXIST POST RETAIN	SALVAGE	NO. OF POSTS	FLANGED CHANNEL lb/ft 1.12	2.0	3.0	SQUARE STEEL (in) lb/ft 1.75 1.88	2.0 2.16	2.5 3.35	ANCHOR	SLEEVE	TUBULAR ALUMINUM Ø (in) lb/ft 3.0 1.3	4.0 1.7	4.0 MOD 1.7	FOUND-ATION	TUBULAR STEEL Ø (in) lb/ft 3.0 7.6	3.5 9.0	4.0 10.8	5.0 14.6	W-SHAPE STEEL FTG. SIZE 24"	30"	WEIGHT	POST SIZE	SIGN REQUIRED	REMARKS	SIGN DETAIL DETAIL ON SHEET NUMBER	STD. SHEET NUMBER
												OPTION ITEMS																							
203+00 LT.	WEST	1	24"	12"	2.0						2			×			×																M3-4		E-136A
	VERMONT 105	1	30"	24"	5.0																												MI-5		E-136B
	TO	1	24"	12"	2.0																												M4-5		E-136A
	NORTH	1	24"	12"	2.0																												M3-1		E-136A
	INTERSTATE 89	1	24"	24"	4.0																												MI-1		E-135
204+67 RT.	STOP	1	30"	30"	6.25						1			×			×	1															RI-1		E-143

CONSTRUCTION APPROACH SIGNS

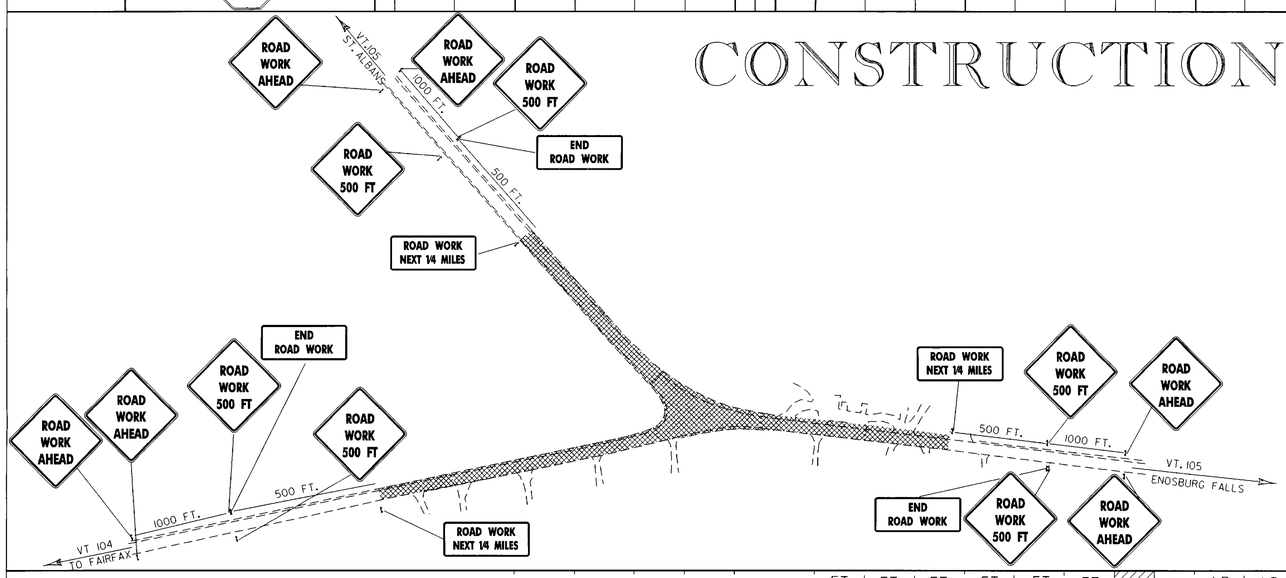

FINAL POST LENGTHS ARE TO BE DETERMINED IN THE FIELD. POST SIZES ARE COMPUTED BASED ON INFORMATION FURNISHED ON THE STANDARD SHEETS AND THE TRAFFIC & SAFETY DIVISION'S "SIGN POST DESIGN GUIDELINE."

										FT	FT	FT	FT	FT	FT		EA	LB	LB	LB		LB	LB	LB	LB										
TOTALS	SF 21.25	SF	EA.	SF		FT 43.05				FT 43.05						LB					EA.	LB				EA.	EA.	LB							

PROJECT: ST ALBANS	PROJECT NO.: HES 034-1(19)S
DESIGN FILE NAME: /sqdc/84e076/de076frm.dgn	
IPARM FILE NAME: de076ts7.i	PLOT DATE: 11-JAN-1999
SURVEYED BY: R.MOREAU	SURVEY DATE: 9/90
SQUAD LEADER: S. MENARD	DRAWN BY: G.MEUNIER
	SHEET: OF