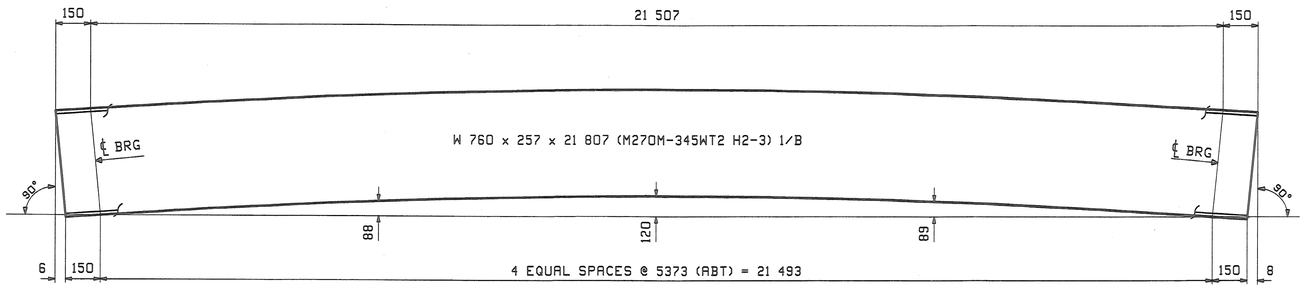


CAMBER DIAGRAM FOR 1S1 THRU 2S4

## NOTES:

1. FOR GENERAL NOTES SEE DRAWING GN1.
2. H2-3 DENOTES MATERIAL SUBJECT TO CHARPY V-NOTCH TEST AT H FREQ. FOR ZONE 2

| REV. | DATE | REMARKS | DWN | CHK | APVL | SHOP |
|---|---|---|---|---|---|---|
| 0 | | | | | 11-10-08 | |

| MATERIAL: | SURFACE PREP. & PAINT: | HOLES: | SHOP BOLTS: |
|---|---|---|---|
| M270M-345W (UN) | AS NOTED ON GN1 | | |

DESCRIPTION: CAMBER DIAGRAM

CASCO BAY STEEL STRUCTURES, INC.
75 SPRING HILL ROAD SACO, MAINE 04072
PHONE (207) 282-7360 FAX. (207) 282-1179

TENSOR 2830

| | | | |
|---|---|---|---|
| STRUCTURE: ROUTE NO: TH 50, CL 3<br>BRIDGE NO: BR 34<br>COUNTY OF ORANGE | | DRAWN: JTB | DATE: 10/14 |
| | | CHKD: DBH | DATE: 10/28 |
| LOCATION: TOWN OF CORINTH | | JOB NO. | DWG NO. |
| PROJ NO. STP BRO 1447(22) (RE-ADVERTISED) | | 380 | C1 |
| CUSTOMER: VERMONT AOT | | | REV. △ |

RECEIVED
CK'D BY DBH CK'D BY
NOV 14 2008
RESUBMIT APPROVED
BY DATE

JTB Tue Oct 28 15:47:08 EST 2008 /users/jobs/2830/C1.Rev0