STATE OF VERMONT
AGENCY OF TRANSPORTATION

TRAFFIC SIGN SUMMARY SHEET

KILOMETER MARKER, STATION, OR SIGN NUMBER	SIGN LEGEND	SIGN DIMENSIONS EA	SIGN DIMENSIONS WIDTH (in)	SIGN DIMENSIONS HEIGHT (in)	NEW & SALVAGED SIGNS "A"	NEW & SALVAGED SIGNS "B"	SALV SIGN	SALV TIS	EXIST POST RETAIN	EXIST POST SALVAGE	NO. OF POSTS	FLANGED CHANNEL lb/ft 1.12	FLANGED CHANNEL lb/ft 2.0	FLANGED CHANNEL lb/ft 3.0	SQUARE STEEL (in) 1.75 lb/ft 1.88	SQUARE STEEL (in) 2.0 lb/ft 2.16	SQUARE STEEL (in) 2.5 lb/ft 3.35	ANCHOR	SLEEVE	TUBULAR ALUMINUM Ø (in) 3.0 lb/ft 1.3	TUBULAR ALUMINUM Ø (in) 4.0 lb/ft 1.7	TUBULAR ALUMINUM Ø (in) 4.0 MOD. lb/ft 1.7	FOUND-ATION	TUBULAR STEEL Ø (in) 3.0 lb/ft 7.6	TUBULAR STEEL Ø (in) 3.5 lb/ft 9.0	TUBULAR STEEL Ø (in) 4.0 lb/ft 10.8	TUBULAR STEEL Ø (in) 5.0 lb/ft 14.6	W-SHAPE STEEL FTG. SIZE 24"	W-SHAPE STEEL FTG. SIZE 30"	W-SHAPE STEEL WEIGHT	W-SHAPE STEEL POST SIZE	SIGN FRAME REQUIRED	REMARKS	SIGN DETAIL DETAIL ON SHEET NUMBER	SIGN DETAIL STD. SHEET NUMBER
												OPTION ITEMS																							
GLOVER 105+05 RT		1	24	30	5.0						1			X		X																	REFER TO STANDARD E-121 FOR PLACEMENT.		E-141
105+75 RT	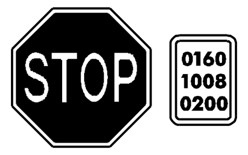	1 1	30 6	30 10	6.25 0.42						1			X		X																	BACK TO BACK		E-143 E-138
140+75 LT	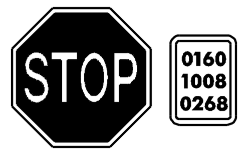	1 1	30 6	30 10	6.25 0.42						1			X		X																	BACK TO BACK		E-143 E-138
141+50 LT		1	24	30	5.0						1			X		X																	REFER TO STANDARD E-121 FOR PLACEMENT.		E-141
					SF	SF	EA.	SF				FT	FT	FT 60	FT	FT 60	FT		EA.	LB	LB	LB	EA.	LB	LB	LB	LB	EA.	EA.	LB					
SHEET TOTALS					23.34							60			60																				

FINAL POST LENGTHS ARE TO BE DETERMINED IN THE FIELD. POST SIZES ARE COMPUTED BASED ON INFORMATION FURNISHED ON THE STANDARD SHEETS AND THE TRAFFIC & SAFETY DIVISION'S "SIGN POST DESIGN GUIDELINE."

TRAFFIC SIGN SUMMARY SHEET

PROJECT: **GREENSBORO - GLOVER**
PROJECT NO.: **STP 2226(1)S**
DATE: 4-06

DESIGN FILE NAME: p00B056.dgn
IPARM FILE NAME: p00B056tss.i
SURVEYED BY: CEA
SQUAD LEADER: WOOLAVER

PLOT DATE: 15-MAY-2008 14:51
SURVEY DATE: 4-06
DRAWN BY: C.E.A., INC.
SHEET: **18** OF **19**