STATE OF VERMONT
AGENCY OF TRANSPORTATION

TRAFFIC SIGN SUMMARY SHEET

MILEMARKER, STATION, OR SIGN NUMBER	SIGN LEGEND	SIGN DIMENSIONS EA	SIGN DIMENSIONS WIDTH (in)	SIGN DIMENSIONS HEIGHT (in)	NEW & SALVAGED SIGNS "A"	NEW & SALVAGED SIGNS "B"	NEW & SALVAGED SIGNS SALV SIGN	NEW & SALVAGED SIGNS SALV TIS	EXIST POST RETAIN	EXIST POST SALVAGE	NO. OF POSTS	FLANGED CHANNEL lb/ft 1.12	FLANGED CHANNEL lb/ft 2.0	FLANGED CHANNEL lb/ft 3.0	SQUARE STEEL (in) lb/ft 1.75 1.88	SQUARE STEEL (in) lb/ft 2.0 2.16	SQUARE STEEL (in) lb/ft 2.5 3.35	ANCHOR	SLEEVE	TUBULAR ALUMINUM Ø (in) lb/ft 3.0 1.3	TUBULAR ALUMINUM Ø (in) lb/ft 4.0 1.7	TUBULAR ALUMINUM Ø (in) 4.0 MOD 1.7	TUBULAR STEEL Ø (in) FOUND-ATION	TUBULAR STEEL Ø (in) lb/ft 3.0 7.6	TUBULAR STEEL Ø (in) lb/ft 3.5 9.0	TUBULAR STEEL Ø (in) lb/ft 4.0 10.8	TUBULAR STEEL Ø (in) lb/ft 5.0 14.6	W-SHAPE STEEL FTG. SIZE 24"	W-SHAPE STEEL FTG. SIZE 30"	W-SHAPE STEEL WEIGHT	W-SHAPE STEEL POST SIZE	SIGNS REQUIRED	REMARKS	SIGN DETAIL DETAIL ON SHEET NUMBER	SIGN DETAIL STD. SHEET NUMBER
												OPTION ITEMS																							
STA. 17+87 RT																																	REMOVE		
STA. 17+87 RT	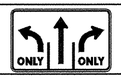	1	48	30	10						1			X			X																VR-932		E-145B
STA. 18+28 LT	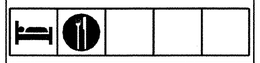										2			X			X																REMOVE AND RESET		
	TRAVEL INFORMATION TURN RIGHT AT RTE. 7 ↑																																REMOVE AND RESET		
STA. 18+63 RT		1	24	30	5						1			X			X																VR-932		
STA. 19+30 LT		1	36	36	9						1			×			×																W3-3		E-101
STA. 19+75 RT											1			×			×																REMOVE AND RESET		
STA. 19+75 RT		1	24	30	5						1			×			×																R2-5A		E-142
												FT	FT	FT 80	FT	FT	FT 80		EA	LB	LB	LB		LB	LB	LB	LB								
												FT 80			FT 80					LB			EA.	LB				EA.	EA.	LB					

FINAL POST LENGTHS ARE TO BE DETERMINED IN THE FIELD. POST SIZES ARE COMPUTED BASED ON INFORMATION FURNISHED ON THE STANDARD SHEETS AND THE TRAFFIC & SAFETY DIVISION'S "SIGN POST DESIGN GUIDELINE."

TOTALS	SF	SF	EA.	SF	FT	FT	LB	EA.	LB	EA.	EA.	LB
	29				80	80						

PROJECT NAME: SWANTON
PROJECT NUMBER: STPG ST 036-1(11)

FILE NAME: PW:00b150\TRAFFIC\MICRO.\TIT.DGN
PROJECT LEADER: B. NYQUIST
DESIGNED BY: TRAFFIC DESIGN
tit.dgn tb105rss4.1
PLOT DATE: 19-APR-2006
DRAWN BY: TRAFFIC DESIGN
CHECKED BY: TRAFFIC DESIGN
SHEET 13 OF 45