BRIDGE QUANTITY SHEET

STATION	POS.	BRIDGE NO.		516.10							REMARKS
				M							
MIDDLEBURY											
STA 1+022.696 (JOINT # 1)		125		9.2							REFER TO THE ASPHALTIC PLUG JOINT DETAIL ON THIS SHEET
STA 1+037.436 (JOINT # 2)		125		9.2							REFER TO THE ASPHALTIC PLUG JOINT DETAIL ON THIS SHEET
STA 1+064.368 (JOINT # 3)		125		9.2							REFER TO THE ASPHALTIC PLUG JOINT DETAIL ON THIS SHEET
STA 1+076.108 (JOINT # 4)		125		9.2							REFER TO THE ASPHALTIC PLUG JOINT DETAIL ON THIS SHEET
SUBTOTAL				36.8							
ROUNDING				3.2							
TOTALS				40.0							

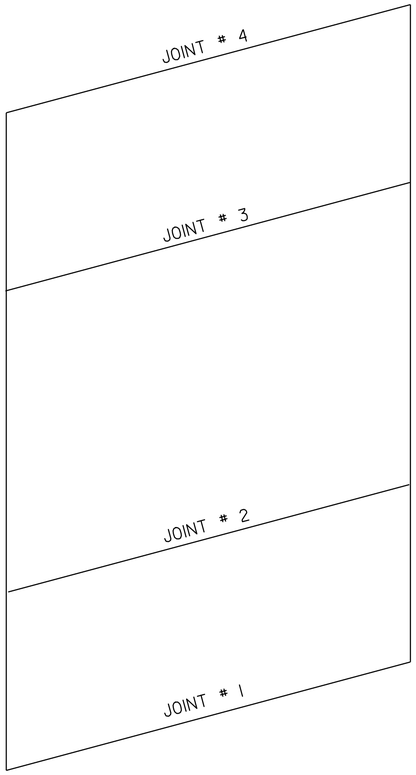

BR 125 MIDDLEBURY MM 0.653 – STA. 1+050.902

NOT TO SCALE

* REFER TO SPECIAL PROVISIONS FOR BASIS OF PAYMENT

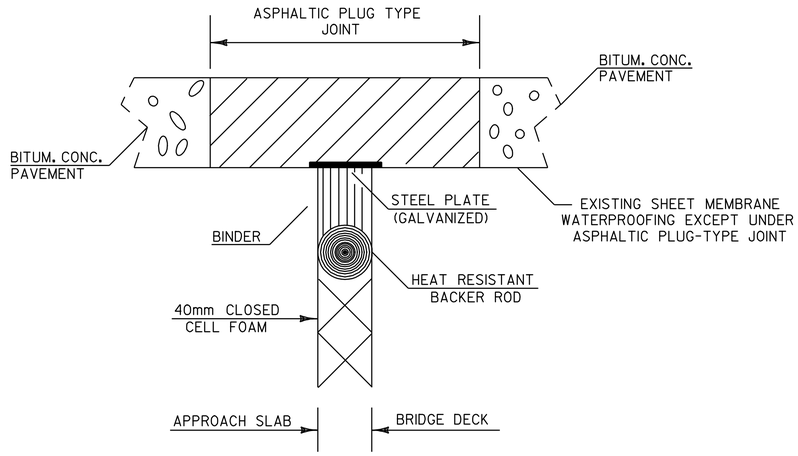

– ASPHALTIC PLUG TYPE JOINT DETAIL –

LOCATION

MIDDLEBURY

BRIDGE #125 (9.2m) - STA 1+022.696
BRIDGE #125 (9.2m) - STA 1+037.436
BRIDGE #125 (9.2m) - STA 1+064.368
BRIDGE #125 (9.2m) - STA 1+079.108

BRIDGE DETAIL SHEET 1

DESIGNED BY WHEELER DATE 12-02
DRAWN BY WHEELER DATE 12-02
DESIGN FILE NO. dave/01b018/pb018.dgn
PRF FILE pb018brl.i.. DATE PLOTTED 10-JUL-2006 13:3
PROJ. NAME **SALISBURY – MIDDLEBURY**
PROJ. NO. **NH 2311(1)S**
SHEET **62** OF **67** SHEETS