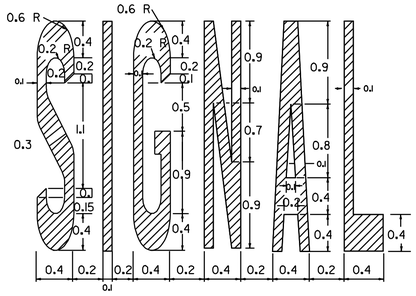

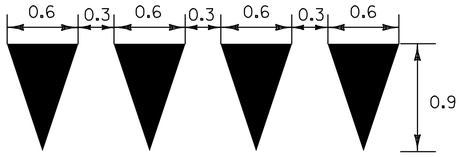

YIELD LINE DETAILS

TO BE INSTALLED ONLY AT THE DIRECTION OF THE RESIDENT ENGINEER TO BE PAID AS ONE LETTER OR SYMBOL PER TRIANGLE

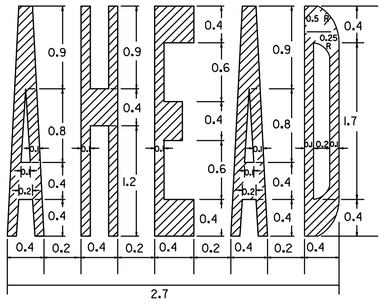

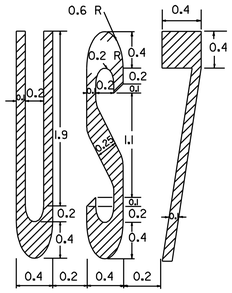

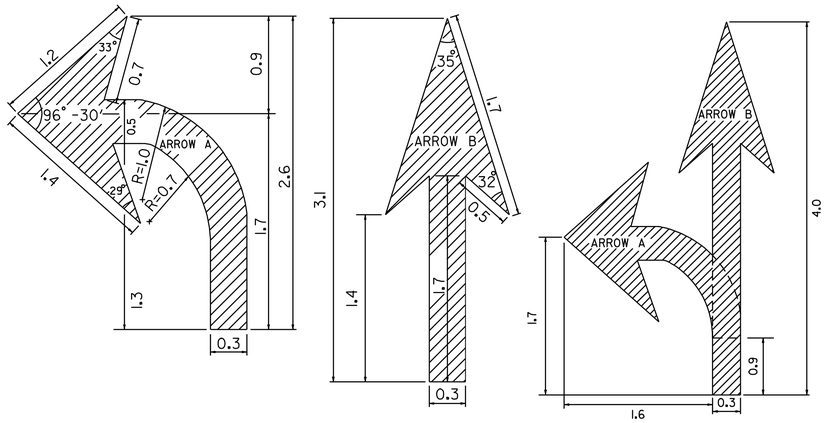

TO BE PAID AS TWO SYMBOLS

ARROW DETAILS

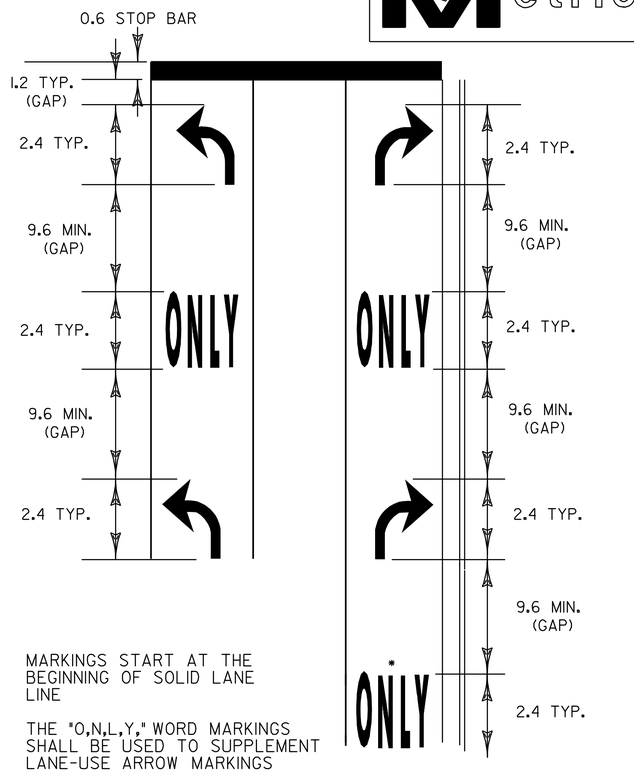

MARKINGS START AT THE BEGINNING OF SOLID LANE LINE

THE "O,N,L,Y," WORD MARKINGS SHALL BE USED TO SUPPLEMENT LANE-USE ARROW MARKINGS

IF LANE LENGTH IS LESS THAN 15.2 METERS, ONLY ONE TURN ARROW PLACED AT THE BEGINNING OF THE SOLID LANE LINE, IS REQUIRED.

THE LONGITUDINAL SPACE BETWEEN WORD OR SYMBOL MESSAGE MARKINGS, SHOULD BE AT LEAST FOUR TIMES THE HEIGHT OF THE CHARACTERS FOR LOW SPEED ROADS, BUT NOT MORE THAN TEN TIMES THE HEIGHT OF THE CHARACTERS UNDER ANY CONDITIONS.

* A SECOND "O,N,L,Y," IS OPTIONAL WHEN SPACE PERMITS. MARKINGS START AT THE BEGINNING OF THE SOLID LANE LINE.

EXCLUSIVE TURN LANES (LEFT OR RIGHT) LANE LINES SHALL BE SOLID AND EXTEND BACK FROM THE STOP LINE TO THE POINT OF FULL LANE WIDTH OF THE TURN LANE.

TYPICAL MARKINGS FOR TURN LANES

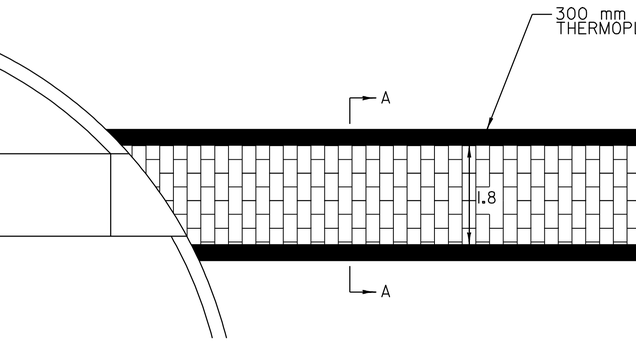

SECTION A–A

NOT TO SCALE

NOTES:

1. SAWCUT PAVEMENT AT EDGES AND REMOVE PAVEMENT INSIDE THE CROSSWALK TO SPECIFIED DEPTHS.
2. SURFACING SHALL BE A HOT APPLIED MODIFIED SYNTHETIC ASPHALT COMPOUND, 'IMPRINT' TECHNOLOGY, OR APPROVED EQUAL.
3. MATERIAL GRADE OF THE SURFACING TREATMENT SHALL MEET THE REQUIREMENTS FOR HEAVILY TRAFFICKED ROADS AND NORTHERN U.S. TEMPERATURES.
4. INSTALL PER MANUFACTURERS INSTRUCTIONS.
5. CROSSWALKS:
   -SURFACING SHALL BE A THROUGH TERRA-COTTA COLOR MATERIAL NOT SURFACE PAINTED. SURFACE SHALL BE STAMPED WITH A STANDARD BRICK PATTERN.

USED "BRICK RED" COLOR

DURABLE CROSSWALK MARKINGS, IMPRINTED/COLORIZED

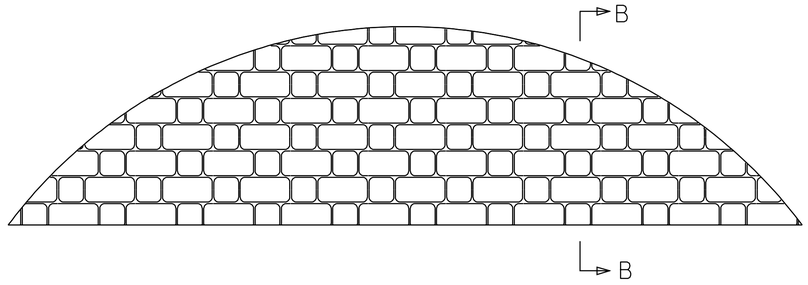

FLUSH ISLAND

COLORIZED/IMPRINTED SURFACE DETAIL

NOT TO SCALE

GRAY COLOR

NOTES:

1. SAWCUT PAVEMENT AT EDGES AND REMOVE PAVEMENT INSIDE THE ISLAND TO SPECIFIED DEPTHS.
2. SURFACING SHALL BE A HOT APPLIED MODIFIED SYNTHETIC ASPHALT COMPOUND, 'IMPRINT' TECHNOLOGY, OR APPROVED EQUAL.
3. MATERIAL GRADE OF THE SURFACING TREATMENT SHALL MEET THE REQUIREMENTS FOR HEAVILY TRAFFICKED ROADS AND NORTHERN U.S. TEMPERATURES.
4. INSTALL PER MANUFACTURERS INSTRUCTIONS.
5. FLUSH ISLANDS:
   -SURFACING SHALL BE A THROUGH LIGHT GRAY COLOR MATERIAL, NO SURFACE PAINTED.
   -SURFACE SHALL BE STAMPED WITH AN GRANITE SET PATTERN.

*USED "IMPRINT" BRAND DECORATIVE SURFACING SYSTEM

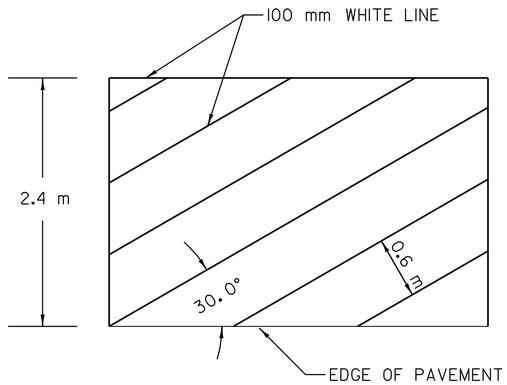

NO PARKING ZONE DETAIL

NOT TO SCALE

NOTE : ALL DIMENSIONS IN METERS EXCEPT AS INDICATED

COMPOSITE TYPICAL PAVEMENT MARKINGS

PROJECT NAME: MIDDLEBURY
PROJECT NUMBER: STP 2304(I)S / NH 2603(I)S

FILE NAME: /pave/Old048/pd048.dgn
PROJECT LEADER: PTS
DESIGNED BY: MRS
IPARM FILE NAME: pd048cpm.i

PLOT DATE: 06-OCT-2008 13:0
DRAWN BY: MRS
CHECKED BY: NLL
SHEET 6 OF 103