STATE OF VERMONT
AGENCY OF TRANSPORTATION

TRAFFIC SIGN SUMMARY SHEET 3

VAOT Metric

KILOMETER MARKER, STATION, OR SIGN NUMBER	SIGN LEGEND	SIGN DIMENSIONS EA	SIGN DIMENSIONS WIDTH (mm)	SIGN DIMENSIONS HEIGHT (mm)	NEW & SALVAGED SIGNS "A"	"B"	SALV SIGN	SALV TIS	EXIST POST RETAIN	EXIST POST SALVAGE	NO. OF POSTS	FLANGED CHANNEL kg/m 1.7	3.0	4.5	SQUARE STEEL (mm) 44 kg/m 3.4	50 3.9	63 5.0	ANCHOR	SLEEVE	TUBULAR ALUMINUM Ø (mm) 75 kg/m 1.9	100 2.5	100 MOD 2.5	FOUNDATION	TUBULAR STEEL Ø (mm) 75 kg/m 11.3	89 13.4	100 16.1	125 21.7	W-SHAPE STEEL FTG. SIZE 600 mm	750 mm	WEIGHT	POST SIZE	SIGN FRAME REQUIRED	REMARKS	DETAIL ON SHEET NUMBER	STD. SHEET NUMBER
												OPTION ITEMS																							
STA 2+279 LT	SOUTH	1	600	300	0.18						1					X		X																	E-136B
	VERMONT 30	1	600	600	0.36																														E-136B
STA 2+287 LT	S Main St	1	750	225	0.17						1					X		X															SIGN TO BE INSTALLED USING TOP MOUNTING BRACKET, MOUNTED PERPENDICULAR TO TOP OF STREET SIGN		E-123
	Franklin St						1																										SIGN TO BE INSTALLED USING TOP MOUNTING BRACKET, MOUNTED 0.3M FROM AND PERPENDICULAR TO TOP OF STOP SIGN		
	STOP	1	750	750	0.56																														E-143
STA 2+325 RT		1	750	750	0.56						1					X		X															FLUORESCENT YELLOW-GREEN SHEETING		E-152
	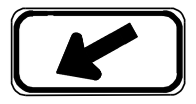	1	600	300	0.18																												FLUORESCENT YELLOW-GREEN SHEETING		E-152
STA 2+331 LT		1	750	750	0.56						1					X		X															FLUORESCENT YELLOW-GREEN SHEETING		E-152
	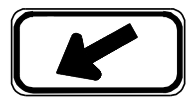	1	600	300	0.18																												FLUORESCENT YELLOW-GREEN SHEETING		E-152
STA 2+353 LT	RESERVED PARKING	1	300	450	0.14						1					X		X															R7-8M	54	
		m	m	m	m	m 23.0	m		EA	kg	kg	kg		kg	kg	kg	kg																		

FINAL POST LENGTHS ARE TO BE DETERMINED IN THE FIELD. POST SIZES ARE COMPUTED BASED ON INFORMATION FURNISHED ON THE STANDARD SHEETS AND THE ROADWAY TRAFFIC AND SAFETY SECTION'S "SIGN POST DESIGN GUIDELINE."

TOTALS	"A"	"B"	SALV SIGN	SALV TIS	EXIST POST	FLANGED CHANNEL	SQUARE STEEL	TUBULAR ALUMINUM	FOUNDATION	TUBULAR STEEL	FTG. 600	FTG. 750	WEIGHT
	m² 2.89	m²	EA. 1	m²		m	m 23.0	kg	EA.	kg	EA.	EA.	kg

PROJECT : MIDDLEBURY
PROJECT NO.: STP 2304(I)S
DESIGN FILE NAME: /pave/0ld048/pb048.dgn
IPARM FILE NAME: pb048ts03.i
SURVEYED BY: CLD ENGINEERS INC
SQUAD LEADER: PTS
pd048.dgn
PLOT DATE: 06-OCT-2008
SURVEY DATE: 10-03
DRAWN BY: MRS
SHEET: 44 OF 103