STATE OF VERMONT
AGENCY OF TRANSPORTATION

TRAFFIC SIGN SUMMARY SHEET 7

VAOT Metric

KILOMETER MARKER, STATION, OR SIGN NUMBER	SIGN LEGEND	SIGN DIMENSIONS EA	WIDTH (mm)	HEIGHT (mm)	NEW & SALVAGED SIGNS "A"	"B"	SALV SIGN	SALV TIS	EXIST POST RETAIN	EXIST POST SALVAGE	NO. OF POSTS	NEW SIGN POSTS: FLANGED CHANNEL kg/m 1.7	3.0	4.5	SQUARE STEEL (mm) kg/m 44 3.4	50 3.9	63 5.0	ANCHOR	SLEEVE	TUBULAR ALUMINUM Ø (mm) kg/m 75 1.9	100 2.5	100 MOD 2.5	TUBULAR STEEL Ø (mm) FOUNDATION	kg/m 75 11.3	89 13.4	100 16.1	125 21.7	W-SHAPE STEEL FTG. SIZE 600 mm	750 mm	WEIGHT	POST SIZE	SIGN FRAME REQUIRED	REMARKS	SIGN DETAIL: DETAIL ON SHEET NUMBER	STD. SHEET NUMBER
											OPTION ITEMS																									
STA 7+997 RT		1	750	750	0.56						1					X		X															W11-2	FLUORESCENT YELLOW - GREEN SHEETING		E-152
		1	600	300	0.18																											W16-7P	FLUORESCENT YELLOW - GREEN SHEETING		E-152
STA 8+001 RT	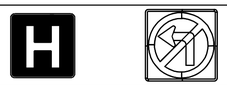	1 1	600 600	600 600	0.36 0.36						1					X		X															D9-2 R3-2	BACK TO BACK		E-132 E-143
		1	600	150	0.09																														E-132
STA 8+001 RT	 900 X 900 X 900	1			0.35						1					X		X															R1-2			E-146
STA 8+022 LT	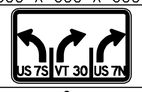	1	1200	750	0.90						2					X		X																	101	
STA 8+044 RT		1	750	750	0.56						1					X		X															W11-2	FLUORESCENT YELLOW - GREEN SHEETING		E-152
		1	600	300	0.18																											W16-7P	FLUORESCENT YELLOW - GREEN SHEETING		E-152
STA 8+045 LT		1	750	750	0.56						1					X		X															W11-2	FLUORESCENT YELLOW - GREEN SHEETING		E-152
		1	600	300	0.18																											W16-7P	FLUORESCENT YELLOW - GREEN SHEETING		E-152
STA 8+065 LT		1	750	750	0.56						1					X		X															R5-1			E-143
		1	900	300	0.27																											R6-1R			E-142
											m	m	m	m	36.8	m		EA	kg	kg	kg		kg	kg	kg	kg								
TOTALS					m^2 5.11	m^2	EA.	m^2			m			m	36.8				kg			EA.	kg				EA.	EA.	kg					

FINAL POST LENGTHS ARE TO BE DETERMINED IN THE FIELD. POST SIZES ARE COMPUTED BASED ON INFORMATION FURNISHED ON THE STANDARD SHEETS AND THE ROADWAY TRAFFIC AND SAFETY SECTION'S "SIGN POST DESIGN GUIDELINE."

PROJECT :	PROJECT NO. :
MIDDLEBURY	NH 2603(I)S

DESIGN FILE NAME: /pave/06b032/p06b032.dgn
IPARM FILE NAME: p06b032tss07.i
SURVEYED BY: CLD ENGINEERS INC
SQUAD LEADER: PTS
PLOT DATE: 06-OCT-2008
SURVEY DATE: 05-06
DRAWN BY: MRS
SHEET: 91 OF 103