STATE OF VERMONT
AGENCY OF TRANSPORTATION

TRAFFIC SIGN SUMMARY SHEET 4

NOT Metric

KILOMETER MARKER, STATION, OR SIGN NUMBER	SIGN LEGEND	SIGN DIMENSIONS EA	WIDTH (mm)	HEIGHT (mm)	NEW & SALVAGED SIGNS "A"	"B"	SALV SIGN	SALV TIS	EXIST POST RETAIN	SALVAGE	NEW SIGN POSTS NO. OF POSTS	FLANGED CHANNEL kg/m 1.7	3.0	4.5	SQUARE STEEL (mm) kg/m 44 3.4	50 3.6	63 5.0	ANCHOR	SLEEVE	TUBULAR ALUMINUM DIA (mm) kg/m 75 1.9	100 2.5	100MOD 2.5	TUBULAR STEEL DIA (mm) FOUNDATION	kg/m 75 11.3	90 13.6	100 16.1	125 21.8	W-SHAPE STEEL FTG. SIZE 600 mm	750 mm	WEIGHT	POST SIZE	SIGN FRAME REQ'D	REMARKS	SIGN DETAIL DETAIL ON SHEET NUMBER	STD. SHEET NUMBER
US 7 17+485 RT		1	750	750	0.56						1					X		1															VR-921		E-145A
17+492 LT		1	600	300	0.18						1					X		1															M3-3		E-136A
		1	600	600	0.36																												M1-4		E-136A
17+644 RT		1	600	750	0.45						1					X		1															R4-1		E-141
17+657 RT	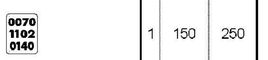	1	150	250	0.04						1				X			1																	E-138
17+690 RT		1	600	750	0.45						1					X		1															R2-1		E-142
17+700 LT		1	600	750	0.45						1					X		1															R4-1		E-141
17+754 RT		1	600	300	0.18						1					X		1															M3-1		E-136A
		1	600	600	0.36																												M1-4		E-136A
17+760 LT		1	750	750	0.56						1					X		1															R1-1		E-143
17+885 LT		1	600	750	0.45						1					X		1															R4-1		E-141
17+885 RT		1 1	750 1200	750 900	0.56 0.52						2					X		2															VR-417 BACK TO BACK W14-3		E-141 E-152
												m 0.0	m 0.0	m 0.0	m 3.0	m 43.5	m 0.0		EA. 0	kg 0.0	kg 0.0	kg 0.0		kg 0.0	kg 0.0	kg 0.0	kg 0.0								
		SHEET TOTALS	m2 5.12	m2 0.00	EA. 0	m2 0.00						m 0.0			m 46.5					kg 0.0			EA. 0	kg 0.0				EA. 0	EA. 0	kg 0					

FINAL POST LENGTHS ARE TO BE DETERMINED IN THE FIELD. POST SIZES ARE COMPUTED BASED ON INFORMATION FURNISHED ON THE STANDARD SHEETS AND VTRANS "SIGN POST DESIGN GUIDELINE".

PROJECT NAME: BRANDON
PROJECT NUMBER: NH 019-3(495)

FILE NAME:	02-0149TSSS.xls	PLOT DATE:	9/3/2009
PROJECT LEADER:	CRB	DRAWN BY:	HJC
DESIGNED BY:	NLL	CHECKED BY:	PTS
CLD REF. NO.:	02-0149	SHEET	273 OF 546