MILEMARKER, STATION, OR SIGN NUMBER	SIGN LEGEND	SIGN DIMENSIONS			NEW & SALVAGED SIGNS				EXIST POST		NEW SIGN POSTS																					SIGN DETAIL	
		EA	WIDTH (in)	HEIGHT (in)	"A"	"B"	SALV SIGN	SALV TIS	RETAIN	SALVAGE	NO. OF POSTS	FLANGED CHANNEL lb/ft 1.12	FLANGED CHANNEL lb/ft 2.0	FLANGED CHANNEL lb/ft 3.0	SQUARE TUBE STEEL (in) lb/ft 1.75 1.88	SQUARE TUBE STEEL (in) lb/ft 2.0 2.16	SQUARE TUBE STEEL (in) lb/ft 2.5 3.35	ANCHOR	SLEEVE	TUBULAR ALUMINUM Ø (in) lb/ft 3.0 1.3	TUBULAR ALUMINUM Ø (in) lb/ft 4.0 1.7	TUBULAR ALUMINUM Ø (in) lb/ft 4.0 MOD 1.7	FOUND-ATION	TUBULAR STEEL Ø (in) lb/ft 3.0 7.6	TUBULAR STEEL Ø (in) lb/ft 3.5 9.0	TUBULAR STEEL Ø (in) lb/ft 4.0 10.8	TUBULAR STEEL Ø (in) lb/ft 5.0 14.6	W-SHAPE STEEL FTG. SIZE 24"	W-SHAPE STEEL FTG. SIZE 30"	W-SHAPE STEEL WEIGHT	W-SHAPE STEEL POST SIZE	SIGN FRAME REQUIRED	REMARKS	DETAIL ON SHEET NUMBER	STD. SHEET NUMBER
2+62.0, LT.		1	30	24	5.0						1			X			X																	14	
2+62.0, LT.		1	24	30	5.0																												VR-023B		E-144
2+01.0, LT.		1	12	18	1.5						1			X			X																	14	
2+16.0, LT.		1	12	18	1.5						1			X			X																	14	
TOTAL					13.0						3			45.0			45.0																		

R7-8
GREEN LEGEND, ARROW & BORDER
WHITE SYMBOL ON BLUE BACKGROUND
WHITE (REFL.) BACKGROUND
SEE VTrans STANDARD E-143 FOR MATERIALS

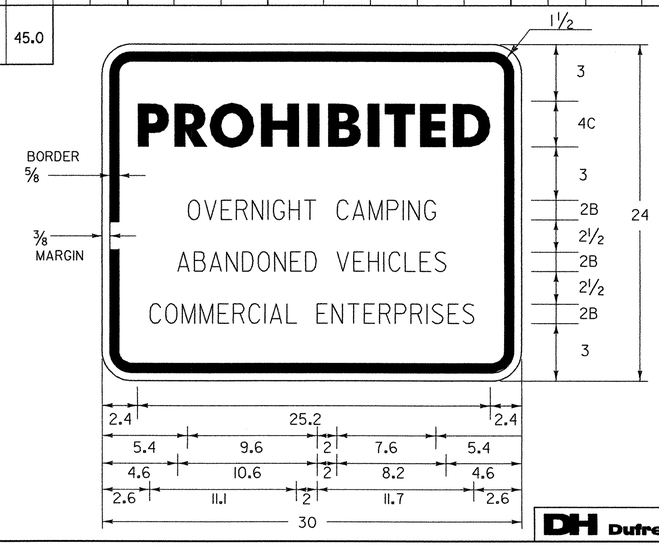

DH Dufresne-Henry

PROJECT NAME: BARRE TOWN PARK-AND-RIDE	
PROJECT NUMBER: CMG PARK (24) S	
FILE NAME: ...\PlotFiles\14 signs dets.ptf	PLOT DATE: 4/4/2006
PROJECT LEADER: GAS	DRAWN BY: MBL
DESIGNED BY: SRZ	CHECKED BY: GAS
SIGN DETAILS	SHEET 14 OF 14