STATE OF VERMONT
AGENCY OF TRANSPORTATION

TRAFFIC SIGN SUMMARY SHEET #3

MILEMARKER, STATION, OR SIGN NUMBER	SIGN LEGEND	SIGN DIMENSIONS EA	WIDTH (in)	HEIGHT (in)	NEW & SALVAGED SIGNS "A"	"B"	SALV SIGN	SALV TIS	EXIST POST RETAIN	EXIST POST SALVAGE	NEW SIGN POSTS NO. OF POSTS	FLANGED CHANNEL lb/ft 1.12	2.0	3.0	SQUARE STEEL (in) lb/ft 1.75 1.88	2.0 2.16	2.5 3.35	ANCHOR	SLEEVE	TUBULAR ALUMINUM Ø (in) lb/ft 3.0 1.3	4.0 1.7	4.0 MOD 1.7	TUBULAR STEEL Ø (in) FOUND-ATION	lb/ft 3.0 7.6	3.5 9.0	4.0 10.8	5.0 14.6	W-SHAPE STEEL FTG. SIZE 24"	30"	WEIGHT	POST SIZE	SIGN REQUIRED	REMARKS	SIGN DETAIL DETAIL ON SHEET NUMBER	STD. SHEET NUMBER
											OPTION ITEMS																									
STA 161+56 LT	LEGAL LOAD LIMIT 24,000 POUNDS	1	24	30	5.00						1			X			X	X																	E-141
STA 173+78 LT	STOP 1060 1418 0328	1	30	30	6.25						1			X			X	X															BACK TO BACK		E-143
		1	6	10	0.42																													E-138
STA 173+83 RT	STOP	1	30	30	6.25						1			X			X	X																	E-143
STA 300+82 RT	STOP DO NOT ENTER	1	30	30	6.25						1			X			X	X															BACK TO BACK		E-143
		1	30	30	6.25																													E-143
STA 301+00 RT	STOP DO NOT ENTER	1	30	30	6.25						1			X			X	X															BACK TO BACK		E-143
		1	30	30	6.25																													E-143
				SHEET 34	80.82									210			210																		
				SHEET 35	81.26									210			210																		
				SHEET 36	42.92									75			75																		

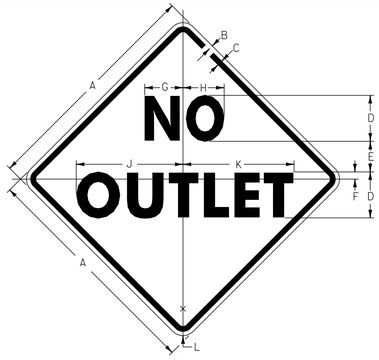

W14-2

SIGN	DIMENSIONS (INCHES) A	B	C	D	E	F	G	H	J	K	L
MIN.	24	3/8	5/8	5D	3	3/4	4 1/8	4 1/2	11 5/8	12 1/16	1 1/2
STD.	30	1/2	3/4	6D	4	15/16	5	5 3/8	13 15/16	14 1/2	1 7/8
SPEC.	36	5/8	7/8	7D	5	1 1/8	5 7/8	6 1/4	16 1/4	16 15/16	2 1/4

COLORS
LEGEND - BLACK (NON-REFL)
BACKROUND - YELLOW (REFL)

FINAL POST LENGTHS ARE TO BE DETERMINED IN THE FIELD. POST SIZES ARE COMPUTED BASED ON INFORMATION FURNISHED ON THE STANDARD SHEETS AND THE TRAFFIC & SAFETY DIVISION'S "SIGN POST DESIGN GUIDELINE."

								FT	FT	FT 495	FT	FT	FT 495		EA	LB	LB	LB		LB	LB	LB	LB											
TOTALS	SF 205.00	SF	EA.	SF		FT 495		FT 495			LB		EA.	LB				EA.	EA.	LB															

PROJECT NAME: SPRINGFIELD
PROJECT NUMBER: STP 2405(I)S

FILE NAME: /pave/04b038/pb038.dgn
PROJECT LEADER: CRB
DESIGNED BY: NLL
pb038ts03.i

PLOT DATE: 19-JUN-2012 08:17
DRAWN BY: SRB
CHECKED BY: JAW
SHEET 38 OF 42