STATE OF VERMONT
AGENCY OF TRANSPORTATION

TRAFFIC SIGN SUMMARY SHEET

MILE MARKER, STATION, OR SIGN NUMBER	SIGN LEGEND	SIGN DIMENSIONS EA	WIDTH (IN)	HEIGHT (IN)	NEW & SALVAGED SIGNS "A"	"B"	SALV SIGN	SALV TIS	EXIST POST RETAIN	SALVAGE	NEW SIGN POSTS NO. OF POSTS	FLANGED CHANNEL LB/FT 1.12	2.0	3.0	SQUARE STEEL (IN) LB/FT 1.75 1.88	2.0 2.16	2.5 3.35	ANCHOR	SLEEVE	TUBULAR ALUMINUM Ø (IN) LB/FT 3.0 1.3	4.0 1.7	4.0 MOD 1.7	FOUNDATION	TUBULAR STEEL Ø (IN) LB/FT 3.0 7.6	3.5 9.0	4.0 10.8	5.0 14.6	W-SHAPE STEEL FTG. SIZE 24"	30"	WEIGHT	POST SIZE	SIGN REMOVED	REQUIRED	REMARKS	SIGN DETAIL DETAIL ON SHEET NUMBER	STD. SHEET NUMBER
											OPTION ITEMS																												
SILVER STREET																																						
102+25, RT	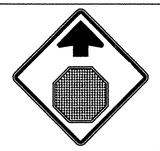	1	36	36	9.0						1					X																			W3-1A		E150
103+68, RT		1	36	30	7.5						2					X																			VR-925		E-145A
104+66, LT							1				1					X																			EXISTING SIGN REMOVE AND RESET ON NEW POST AT NEW LOCATION		
105+46, RT		1 1 1	24 24 30	9 9 30	1.50 1.50 6.25						1					X																			STREET NAME SIGNS STREET NAME SIGNS R1-1		E-123 E-123 E-143
VT 116																																						
5+51, LT											1					X																			EXISTING SIGNS WITH FLASHING BEACON REMOVE AND RESET ON NEW POST (SPECIAL PROVISON)		
6+68, LT		1	30	30	6.25						1					X																			VR-921		E-145A
FINAL POST LENGTHS ARE TO BE DETERMINED IN THE FIELD. POST SIZES ARE COMPUTED BASED ON INFORMATION FURNISHED ON THE STANDARD SHEETS AND THE VTRANS "SIGN POST DESIGN GUIDELINE."												FT	FT	FT	FT	FT 105	FT		EA	LB	LB	LB		LB	LB	LB	LB										
	TOTALS				SF 32.0	SF	EA. 1	SF				FT			FT 105					LB			EA.	LB				EA.	EA.	LB							

AVERAGE POST LENGTH = 15 FT

VHB Vanasse Hangen Brustlin, Inc.

PROJECT NAME:	HINESBURG
PROJECT NUMBER:	HES 021-1(20)
FILE NAME: z04b206ts.dgn	PLOT DATE: 2/18/2009
PROJECT LEADER: G. BAKOS	DRAWN BY: D. PECK
DESIGNED BY: D. PECK	CHECKED BY: G. BAKOS
TRAFFIC SIGN SUMMARY SHEET	SHEET 20 OF 25