STATE OF VERMONT
AGENCY OF TRANSPORTATION

TRAFFIC SIGN SUMMARY SHEET

MILEMARKER, STATION, OR SIGN NUMBER		SIGN DIMENSIONS EA	WIDTH (in)	HEIGHT (in)	NEW & SALVAGED SIGNS "A"	"B"	SALV SIGN	SALV TIS	EXIST POST RETAIN	SALVAGE	NEW SIGN POSTS NO. OF POSTS	FLANGED CHANNEL lb/ft 1.12	2.0	3.0	SQUARE STEEL (in) lb/ft 1.75	2.0	2.5	ANCHOR	SLEEVE	TUBULAR ALUMINUM Ø (in) lb/ft 3.0	4.0	4.0 MOD	TUBULAR STEEL Ø (in) FOUND-ATION	lb/ft 3.0	3.5	4.0	5.0	W-SHAPE STEEL FTG. SIZE 24"	30"	WEIGHT	POST SIZE	SIGN FRAME REQUIRED	REMARKS	SIGN DETAIL DETAIL ON SHEET NUMBER	STD. SHEET NUMBER
												OPTION ITEMS																							
	AC STP 2410(1)S																																		
20+87 RT		1	30	30	6.25						1			X		X 14.0																			E-152
		1	24	12	2.00																													60	
21+40 LT		1	30	30	6.25						1			X		X 14.0																			E-152
		1	24	12	2.00																													60	
	AC STP 2407(1)S																																		
31+77 RT		1	24	30	5.00						1			X		X EXISTING POST																			E-141
32+18 RT		1 1	30 6	30 10	6.25 0.42						1			X		X 14.0																	BACK TO BACK		E-143 E-138
57+76 LT	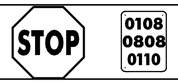	1 1	30 6	30 10	6.25 0.42						1			X		X 14.0																	BACK TO BACK		E-143 E-138
58+26 LT		1	24	30	5.00						1			X		X 14.0																			E-141
76+25 LT	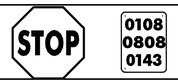	1 1	30 6	30 10	6.25 0.42						1			X		X 14.0																	BACK TO BACK		E-143 E-138
												FT	FT	FT 98	FT	FT 98	FT		EA	LB	LB	LB		LB	LB	LB	LB								
	TOTALS				SF 46.51	SF	EA.	SF				FT 98			FT 98					LB			EA.	LB				EA.	EA.	LB					

FINAL POST LENGTHS ARE TO BE DETERMINED IN THE FIELD. POST SIZES ARE COMPUTED BASED ON INFORMATION FURNISHED ON THE STANDARD SHEETS AND THE TRAFFIC & SAFETY DIVISION'S "SIGN POST DESIGN GUIDELINE."

PROJECT NAME: STOWE
PROJECT NUMBER: AC STP 2410(1)S, 2407(1)S

FILE NAME: p04c048.dgn
PROJECT LEADER: WOOLAVER
DESIGNED BY: LOCKE
p04c048tss2.1

PLOT DATE: 11-JUN-2007 13:46
DRAWN BY: LOCKE
CHECKED BY: PAVT MGMT
SHEET 53 OF 69