STATE OF VERMONT
AGENCY OF TRANSPORTATION

TRAFFIC SIGN SUMMARY SHEET 36

MILEMARKER, STATION, OR SIGN NUMBER	SIGN LEGEND	SIGN DIMENSIONS EA	WIDTH (In)	HEIGHT (In)	NEW & SALVAGED SIGNS "A"	"B"	SALV SIGN	SALV TIS	EXIST POST RETAIN	EXIST POST SALVAGE	NEW SIGN POSTS NO. OF POSTS	FLANGED CHANNEL lb/ft 1.12	2.0	3.0	SQUARE STEEL (In) lb/ft 1.75 1.88	2.0 2.42	2.5 3.35	ANCHOR	SLEEVE	TUBULAR ALUMINUM Ø (In) lb/ft 3.0 1.3	4.0 1.7	4.0 MOD 1.7	TUBULAR STEEL Ø (In) FOUNDATION	lb/ft 3.0 7.6	3.5 9.0	4.0 10.8	5.0 14.6	W-SHAPE STEEL FTG. SIZE 24"	30"	WEIGHT	POST SIZE	SIGN REQUIRED	REMARKS SHS = FHWA STANDARD HIGHWAY SIGNS BOOK	SIGN DETAIL DETAIL IN SHS	DETAIL ON DWG. NUMBER	STD. SHEET NUMBER
RUTLAND CITY U.S. BR4: 52+04.0, RT	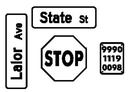	1	42	12	3.50						1					X		X																DOUBLE SIDED SIGN, SIGN ID CODE D3-1 DOUBLE SIDED SIGN, SIGN ID CODE D3-1 TOP MOUNTING BRACKET REQUIRED TO INSTALL SIGN ON POST. COSTS ASSOCIATED WITH THIS BRACKET ARE INCIDENTAL TO THE SIGN POST.		119	
		1	36	12	3.00																													119	
		1	30	30	6.25																												PROPOSED SIGNS AND POST TO BE INSTALLED BY OTHERS BACK-TO-BACK SIGN ID CODE RI-1 SIGN ID CODE VD-700	X		E-138
		1	6	10	0.42																														
53+08.0, RT	END	1	30	12	2.50						1					X		X																SIGN ID CODE R3-9dP PROPOSED SIGN AND POST TO BE INSTALLED BY OTHERS	X		
	R	1	24	24	4.00																												SIGN ID CODE R8-3 PROPOSED SIGN TO BE INSTALLED BY OTHERS	X		
53+40.0, LT	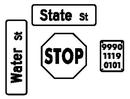	1	42	12	3.50						1					X		X																DOUBLE SIDED SIGN, SIGN ID CODE D3-1 DOUBLE SIDED SIGN, SIGN ID CODE D3-1 TOP MOUNTING BRACKET REQUIRED TO INSTALL SIGN ON POST. COSTS ASSOCIATED WITH THIS BRACKET ARE INCIDENTAL TO THE SIGN POST.		119	
		1	36	12	3.00																													119	
		1	30	30	6.25																												PROPOSED SIGNS AND POST TO BE INSTALLED BY OTHERS BACK-TO-BACK SIGN ID CODE RI-1, SIGN ID CODE VD-700	X		E-138
		1	6	10	0.42																														
55+98.0, RT	HERE TO CORNER	1	12	18	1.50						1					X		X																PROPOSED SIGN AND POST TO BE INSTALLED BY OTHERS		120	
56+20.0, RT		1	30	30	6.25						1					X		X																SIGN ID CODE W11-2 SIGN SHALL HAVE A FLUORESCENT YELLOW GREEN BACKGROUND. PROPOSED SIGN AND POST TO BE INSTALLED BY OTHERS.	X		
		1	24	12	2.00																												SIGN ID CODE W16-7P SIGN SHALL HAVE A FLUORESCENT YELLOW GREEN BACKGROUND. PROPOSED SIGN TO BE INSTALLED BY OTHERS.	X		
FINAL POST LENGTHS ARE TO BE DETERMINED IN THE FIELD. POST SIZES ARE COMPUTED BASED ON INFORMATION FURNISHED ON THE STANDARD SHEETS AND THE VTRANS "SIGN POST DESIGN GUIDELINE."												LF	LF	LF	LF	LF 70	LF		EA	LB	LB	LB		LB	LB	LB	LB								
	TOTALS				SF 42.59	SF	EA.	SF				LF			LF 70					LB			EA.	LB				EA.	EA.	LB					

FILE NAME = U:\1782\CADD\MSTN\STP 2728\p07d282_tss_36.dgn
DATE/TIME = 7/19/2013
USER = 4416

TRAFFIC SIGN SUMMARY SHEET #36

PROJECT NAME: RUTLAND CITY - PROCTOR
PROJECT NUMBER: STP 2728(I)
FILE NAME: p07d282.dgn
PROJECT LEADER: D.E.G.
DESIGNED BY: L.M.B.
IPARM FILE: p07d282tss36.I
PLOT DATE: 7/19/2013
DRAWN BY: W.G.P.
CHECKED BY: J.P.S.
SHEET 115 OF 392