STATE OF VERMONT
AGENCY OF TRANSPORTATION

TRAFFIC SIGN SUMMARY SHEET 5

KILOMETER MARKER, STATION, OR SIGN NUMBER	SIGN LEGEND	SIGN DIMENSIONS EA	WIDTH (in)	HEIGHT (in)	NEW & SALVAGED SIGNS "A"	"B"	SALV SIGN	SALV TIS	EXIST POST RETAIN	SALVAGE	NEW SIGN POSTS NO. OF POSTS	FLANGED CHANNEL lb/ft 1.12	2.0	3.0	SQUARE STEEL (in) lb/ft 1.75 1.88	2.0 2.16	2.5 3.35	ANCHOR	SLEEVE	TUBULAR ALUMINUM Ø (in) lb/ft 3.0 1.3	4.0 1.7	4.0 MOD. 1.7	FOUNDATION	TUBULAR STEEL Ø (in) lb/ft 3.0 7.6	3.5 9.0	4.0 10.8	5.0 14.6	W-SHAPE STEEL FTG. SIZE 24"	30"	WEIGHT	POST SIZE	SIGN FRAME REQUIRED	REMARKS	SIGN DETAIL DETAIL ON SHEET NUMBER	STD. SHEET NUMBER
												OPTION ITEMS																									
147+05 RT		1	24	30	5.0						1					X																		REFER TO STANDARD E-121 FOR PLACEMENT. VR-017		E-141
147+25 RT									1																								RETAIN EXISTING SIGN ON EXISTING POST.		
	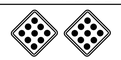	2	18	18	4.5		1																										BACK-TO-BACK OM1-1 OM1-1		E-150
147+45 RT		1	30	30	6.25						1					X																		R1-1		E-143
157+80 RT		1	30	30	6.25						1					X																		MIRROR IMAGE OF VR-922		E-145A
							1																													
159+30 RT		1	30	30	6.25						1					X																				E-140
159+60 LT		1	30	30	6.25		1				1					X																		BACK TO BACK R1-1		E-143
159+60 RT		1	24	30	5.0						1					X																		REFER TO STANDARD E-121 FOR PLACEMENT. VR-017		E-141
159+90 LT		1	24	30	5.0						1					X																				E-144
		2	18	18	4.5																												BACK TO BACK OM1-1 OM1-1		E-150
							2																													
160+00 RT		1	30	30	6.25						1					X																		R1-1		E-143
160+15 LT		1	24	30	5.0						1					X																		REFER TO STANDARD E-121 FOR PLACEMENT. VR-017		E-141
					SF	SF	EA.	SF				FT	FT	FT	FT	FT 135	FT		EA.	LB	LB	LB	EA.	LB	LB	LB	LB	EA.	EA.	LB					
	SHEET TOTALS				60.25		2								135																					

FINAL POST LENGTHS ARE TO BE DETERMINED IN THE FIELD. POST SIZES ARE COMPUTED BASED ON INFORMATION FURNISHED ON THE STANDARD SHEET AND THE ROADWAY, TRAFFIC & SAFETY AND PAVEMENT MANAGEMENT SECTION'S SIGN POST DESIGN GUIDELINE.

TRAFFIC SIGN SUMMARY SHEET #5

PROJECT: **ST. GEORGE-SO. BURLINGTON**
PROJECT NO.: **ST-STP 2508(1)S**
DATE: 8-06

DESIGN FILE NAME: p05b052.dgn
IPARM FILE NAME: p05b052ts05.i
SURVEYED BY:
SQUAD LEADER:

PLOT DATE: 03-MAY-2012 17:55
SURVEY DATE:
DRAWN BY: C.E.A., INC.
SHEET: **34** OF **42**