STATE OF VERMONT
AGENCY OF TRANSPORTATION

TRAFFIC SIGN SUMMARY SHEET

MILEMARKER, STATION, OR SIGN NUMBER	SIGN LEGEND	SIGN DIMENSIONS EA	SIGN DIMENSIONS WIDTH (in)	SIGN DIMENSIONS HEIGHT (in)	NEW & SALVAGED SIGNS "A"	NEW & SALVAGED SIGNS "B"	NEW & SALVAGED SIGNS SALV SIGN	NEW & SALVAGED SIGNS SALV TIS	EXIST POST RETAIN	EXIST POST SALVAGE	NEW SIGN POSTS NO. OF POSTS	FLANGED CHANNEL lb/ft 1.12	FLANGED CHANNEL lb/ft 2.0	FLANGED CHANNEL lb/ft 3.0	SQUARE STEEL (in) lb/ft 1.75	SQUARE STEEL (in) lb/ft 2.0	SQUARE STEEL (in) lb/ft 2.5	ANCHOR	SLEEVE	TUBULAR ALUMINUM Ø (in) lb/ft 3.0	TUBULAR ALUMINUM Ø (in) lb/ft 4.0	TUBULAR ALUMINUM Ø (in) lb/ft 4.0 MOD	TUBULAR STEEL Ø (in) FOUND-ATION	TUBULAR STEEL Ø (in) lb/ft 3.0	TUBULAR STEEL Ø (in) lb/ft 3.5	TUBULAR STEEL Ø (in) lb/ft 4.0	TUBULAR STEEL Ø (in) lb/ft 5.0	W-SHAPE STEEL FTG. SIZE 24"	W-SHAPE STEEL FTG. SIZE 30"	W-SHAPE STEEL WEIGHT	W-SHAPE STEEL POST SIZE	SIGN FRAME REQUIRED	REMARKS	SIGN DETAIL DETAIL ON SHEET NUMBER	SIGN DETAIL STD. SHEET NUMBER
														OPTION ITEMS																						
														P24 25 26 27		62 68 42 68																				
														28 29 30 31		74 64 64 70																				
														32 33 34 35		110 96 118 126																				

W16-8

1.5" Radius, 0.5" Border, 0.5" Indent, Black on Yellow;
"SAND HILL" C; "ROAD" C;

W16-8

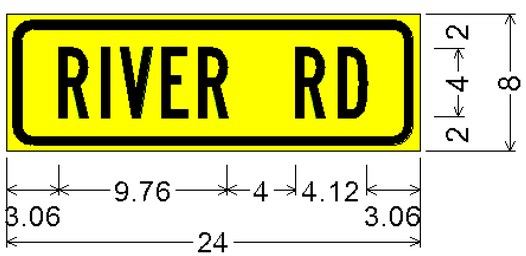

1.50" Radius, 0.50" Border, 0.38" Indent, Black on Yellow;
"RIVER RD" B;

VR-345M (L OR R)

1.5" Radius, 0.4" Border, 0.4" Indent, Red on White;
"NO" C; "PARKING" C; "HERE" B; "TO" B; "CORNER" B;
Standard Arrow Custom 6.0" X 1.4" 0";

VR-223

1.5" Radius, 0.4" Border, 0.4" Indent, Red on White;
"NO" C; "PARKING" C; "MIDNIGHT" B; "TO" B; "7 : 00 AM" B;
"NOV 1 - APR 15" B;

FINAL POST LENGTHS ARE TO BE DETERMINED IN THE FIELD. POST SIZES ARE COMPUTED BASED ON INFORMATION FURNISHED ON THE STANDARD SHEETS AND THE TRAFFIC & SAFETY DIVISION'S "SIGN POST DESIGN GUIDELINE."

							FT	FT	FT	FT	FT	FT		EA	LB	LB	LB		LB	LB	LB	LB				
TOTALS	SF	SF	EA.	SF			FT			FT 962 BK I P. 32				LB				EA.	LB				EA.	EA.	LB

PROJECT NAME:	PUTNEY		
PROJECT NUMBER:	STPG SIGN (13)		
FILE NAME:	STPG SIGN (13).DGN	PLOT DATE:	12-DEC-2008 13:2
PROJECT LEADER:	N. AVERY	DRAWN BY:	N. AVERY
DESIGNED BY:	N. AVERY & M. MILLER	CHECKED BY:	A. GAMBLE
SIGN(13)TSSI3		SHEET	36 OF 38