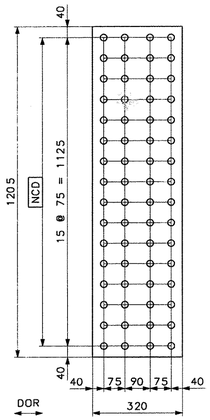

WEB SPLICE PLATE – MK. x1a

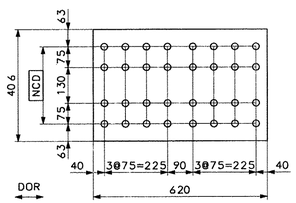

FLANGE SPLICE PLATE – MK. x1b

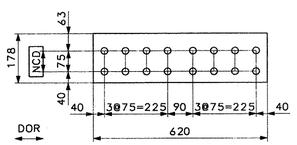

FLANGE SPLICE PLATE – MK. x1c

BILL OF MATERIAL

EST. ID	QTY	MARK	COMMODITY	DESCRIPTION			LENGTH	SPEC	GRADE	TEST	REMARKS	ITEM	GROSS WEIGHT EA.	DEDUCTED WEIGHT EA.	NET WEIGHT EA.
SPL3	4	x1a	PL	14.3	x	1205	320	M270M	345W	T		06001	43.24		43.24
SPL1	4	x1b	PL	15.9	x	406	620	M270M	345W	T		06002	31.37		31.37
SPL2	8	x1c	PL	15.9	x	178	620	M270M	345W	T		06003	13.77		13.77

NO.	REVISION	BY	CHK'D	DATE
△				
△				
△				

HOLES: $\frac{15}{16}$" Ø

BOLTS: NONE

COATING: NONE

CODE(S): 30

SCALE: N.T.S.

HIGH STEEL STRUCTURES INC.
1915 Old Philadelphia Pike
Lancaster, PA 17602-2008
Phone (717) 299-5211
www.highsteel.com
An ISO 9001:2000 Certified Company
An Affiliate of High Industries Inc.

GIRDER JOB STANDARDS
SHARED USE PATH OVER VT ROUTE 279
SHARED USE PATH STA. 1+148.400 TO STA. 1+220.200
TOWN OF BENNINGTON VERMONT, BRIDGE B11
STATE OF VERMONT
AGENCY OF TRANSPORTATION

STATE CONT. OR REF. NO.	AC NH 019-1(53)		FED. AID PROJ. NO.		
GENERAL CONTRACTOR	J.A. McDONALD, INC.		HSSI PROJ. MGR	DEB KUPRES	
SHPMT 2	DRAWING MANAGER	BRITIGAN (IH)	MADE BY SSL	CHK'D. BY CS	DATE 9-24-07
STATE VT	HSSI PROJECT NUMBER	S-10 70 147	HSSI STRUCT. ID C	DRAWING NUMBER	X1 OF X2

SHIPMENT 1 PMAENG: 5002814 PRO: 5002815 SHIPAERECT: 5002816
PLOTTED: 10/02/07 14:13:14 BY: MKreidel