STATE OF VERMONT
AGENCY OF TRANSPORTATION

TRAFFIC SIGN SUMMARY SHEET 21

MILEMARKER, STATION, OR SIGN NUMBER	SIGN LEGEND	SIGN DIMENSIONS EA	WIDTH (in)	HEIGHT (in)	NEW & SALVAGED SIGNS "A"	"B"	SALV SIGN	SALV TIS	EXIST POST RETAIN	EXIST POST SALVAGE	NEW SIGN POSTS NO. OF POSTS	FLANGED CHANNEL lb/ft 1.12	2.0	3.0	SQUARE STEEL (in) 2.0 lb/ft 2.16	2.0 lb/ft 2.42	2.5 lb/ft 3.35	ANCHOR	SLEEVE	TUBULAR ALUMINUM Ø (in) 3.0 lb/ft 1.3	4.0 lb/ft 1.7	4.0 MOD lb/ft 1.7	TUBULAR STEEL Ø (in) FOUNDATION	3.0 lb/ft 7.6	3.5 lb/ft 9.0	4.0 lb/ft 10.8	5.0 lb/ft 14.6	W-SHAPE STEEL FTG. SIZE 24"	30"	WEIGHT	POST SIZE	SIGN FRAME REQUIRED	REMARKS	SIGN DETAIL DETAIL ON SHEET NUMBER	STD. SHEET NUMBER
											OPTION ITEMS																									
749+54.88, LT.		1	24	24	4.00						1					X																		R8-3A		E-140
		1	24	12	2.00																												VR-644P		E-143
750+39.25, LT.		1	30	30	6.25						1					X																		RI-1		E-143
750+20.48, RT.		1	24	12	2.00						1					X																		M3-1		E-136B
		1	30	24	5.00																												M3-5		E-136B
750+79.50, LT.		1	24	30	5.00						1					X																		VR-017		E-141
750+79.50, RT.		1	30	30	6.25						1					X																		RI-1		E-143
750+86.88, LT.		2	24	12	4.00						1																							M3-1	M3-3	E-136B
		1	24	24	4.00																														E-136B
		1	30	24	5.00																												MI-5	MI-5	E-136B
		2	21	15	4.38																														E-136B
																																	M6-2L	M6-2R	E-136B
750+86.88, RT.	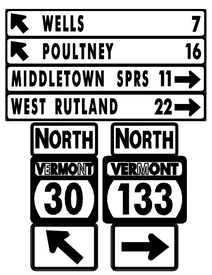	4	72	12	24.00						2																							DI-1A		E-123
																																	DI-1A		E-123
																																	DI-1A		E-123
																																	DI-1A		E-123
		2	24	12	4.00																												M3-1	M3-1	E-136B
		1	24	24	4.00																														E-136B
		1	30	24	5.00																												MI-5	MI-5	E-136B
		2	21	15	4.38																														E-136B
																																	M6-2L	M6-1R	E-136B
750+86.88, RT.		1	48	24	8.00						2																						WI-6L		E-152
												FT	FT	FT	FT	FT 75	FT		EA	LB	LB	LB		LB	LB	LB	LB								
TOTALS			SF 97.26	SF	EA.	SF						FT			FT 75					LB			EA.	LB				EA.	EA.	LB					

FINAL POST LENGTHS ARE TO BE DETERMINED IN THE FIELD. POST SIZES ARE COMPUTED BASED ON INFORMATION FURNISHED ON THE STANDARD SHEETS AND THE ROADWAY, TRAFFIC & SAFETY SECTION'S "SIGN POST DESIGN GUIDELINE."

PROJECT NAME: MANCHESTER-PAWLET
PROJECT NUMBER: SIPG_SIGN_(14)

FILE NAME: SIP_SIGN_14.dgn
PROJECT LEADER: N. AVERY
DESIGNED BY: N. AVERY
TRAFFIC_SIGN_SUMMARY_SHEET_21

PLOT DATE: 22-APR-2009 16:
DRAWN BY: ROADWAY
CHECKED BY: A. GAMBLE
SHEET 50 OF 60