STATE OF VERMONT
AGENCY OF TRANSPORTATION

TRAFFIC SIGN SUMMARY SHEET 28

MILEMARKER, STATION, OR SIGN NUMBER	SIGN LEGEND	SIGN DIMENSIONS EA	SIGN DIMENSIONS WIDTH (in)	SIGN DIMENSIONS HEIGHT (in)	NEW & SALVAGED SIGNS "A"	NEW & SALVAGED SIGNS "B"	NEW & SALVAGED SIGNS SALV SIGN	NEW & SALVAGED SIGNS SALV TIS	EXIST POST RETAIN	EXIST POST SALVAGE	NEW SIGN POSTS NO. OF POSTS	FLANGED CHANNEL lb/ft 1.12	FLANGED CHANNEL lb/ft 2.0	FLANGED CHANNEL lb/ft 3.0	SQUARE STEEL (in) lb/ft 2.0 2.16	SQUARE STEEL (in) lb/ft 2.0 2.42	SQUARE STEEL (in) lb/ft 2.5 3.35	ANCHOR	SLEEVE	TUBULAR ALUMINUM Ø (in) lb/ft 3.0 1.3	TUBULAR ALUMINUM Ø (in) lb/ft 4.0 1.7	TUBULAR ALUMINUM Ø (in) 4.0 MOD 1.7	TUBULAR STEEL Ø (in) FOUND-ATION	TUBULAR STEEL Ø (in) lb/ft 3.0 7.6	TUBULAR STEEL Ø (in) lb/ft 3.5 9.0	TUBULAR STEEL Ø (in) lb/ft 4.0 10.8	TUBULAR STEEL Ø (in) lb/ft 5.0 14.6	W-SHAPE STEEL FTG. SIZE 24"	W-SHAPE STEEL FTG. SIZE 30"	W-SHAPE STEEL WEIGHT	W-SHAPE STEEL POST SIZE	SIGN FRAME REQUIRED	REMARKS	SIGN DETAIL DETAIL ON SHEET NUMBER	SIGN DETAIL STD. SHEET NUMBER
												OPTION ITEMS																							
1030+07.52, RT.		1 1	24 24	12 24	2.00 4.00						1					X																	M3-1 M1-5		E-136B E-136B
1030+07.52, LT.		2 1 1 2	24 24 30 21	12 24 24 15	4.00 4.00 5.00 4.38						2					X																	M3-3 M3-4 M1-5 M1-5 M6-2L M6-1R		E-136B E-136B E-136B E-136B E-136B E-136B
1032+07.52, RT.	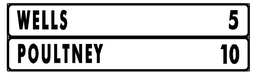	2	72	12	12.00						2					X																	D2-1 D2-1		E-123 E-123
1032+60.96, LT.		3	72	12	18.00						2						X	X															DI-1A DI-1A DI-1A		E-123 E-123 E-123
1034+07.52, RT.		1	30	30	6.25						1					X																	VW-054		E-154
1035+19.68, LT.		1 1	30 18	30 18	6.25 2.25						1					X																	VW1-1MDR W13-1	28	E-155
1038+20.64, LT.		1	30	30	6.25						1					X																	VW-133		E-154
1045+07.04, LT.		1 2	72 6	10 10	5.00 0.84						1					X																	VD-024 VD-702 VD-702		E-124 E-138
												FT	FT	FT	FT	FT 135	FT 30		EA	LB	LB	LB		LB	LB	LB	LB								
TOTALS					SF 80.22	SF	EA.	SF				FT			FT 165					LB			EA.	LB				EA.	EA.	LB					

FINAL POST LENGTHS ARE TO BE DETERMINED IN THE FIELD. POST SIZES ARE COMPUTED BASED ON INFORMATION FURNISHED ON THE STANDARD SHEETS AND THE ROADWAY, TRAFFIC & SAFETY SECTION'S "SIGN POST DESIGN GUIDELINE."

PROJECT NAME: MANCHESTER-PAWLET
PROJECT NUMBER: STPG SIGN (14)

FILE NAME: STP_SIGN_14.dgn
PROJECT LEADER: N. AVERY
DESIGNED BY: N. AVERY
TRAFFIC_SIGN_SUMMARY_SHEET_28

PLOT DATE: 22-APR-2009 16:4
DRAWN BY: ROADWAY
CHECKED BY: A. GAMBLE
SHEET 57 OF 60