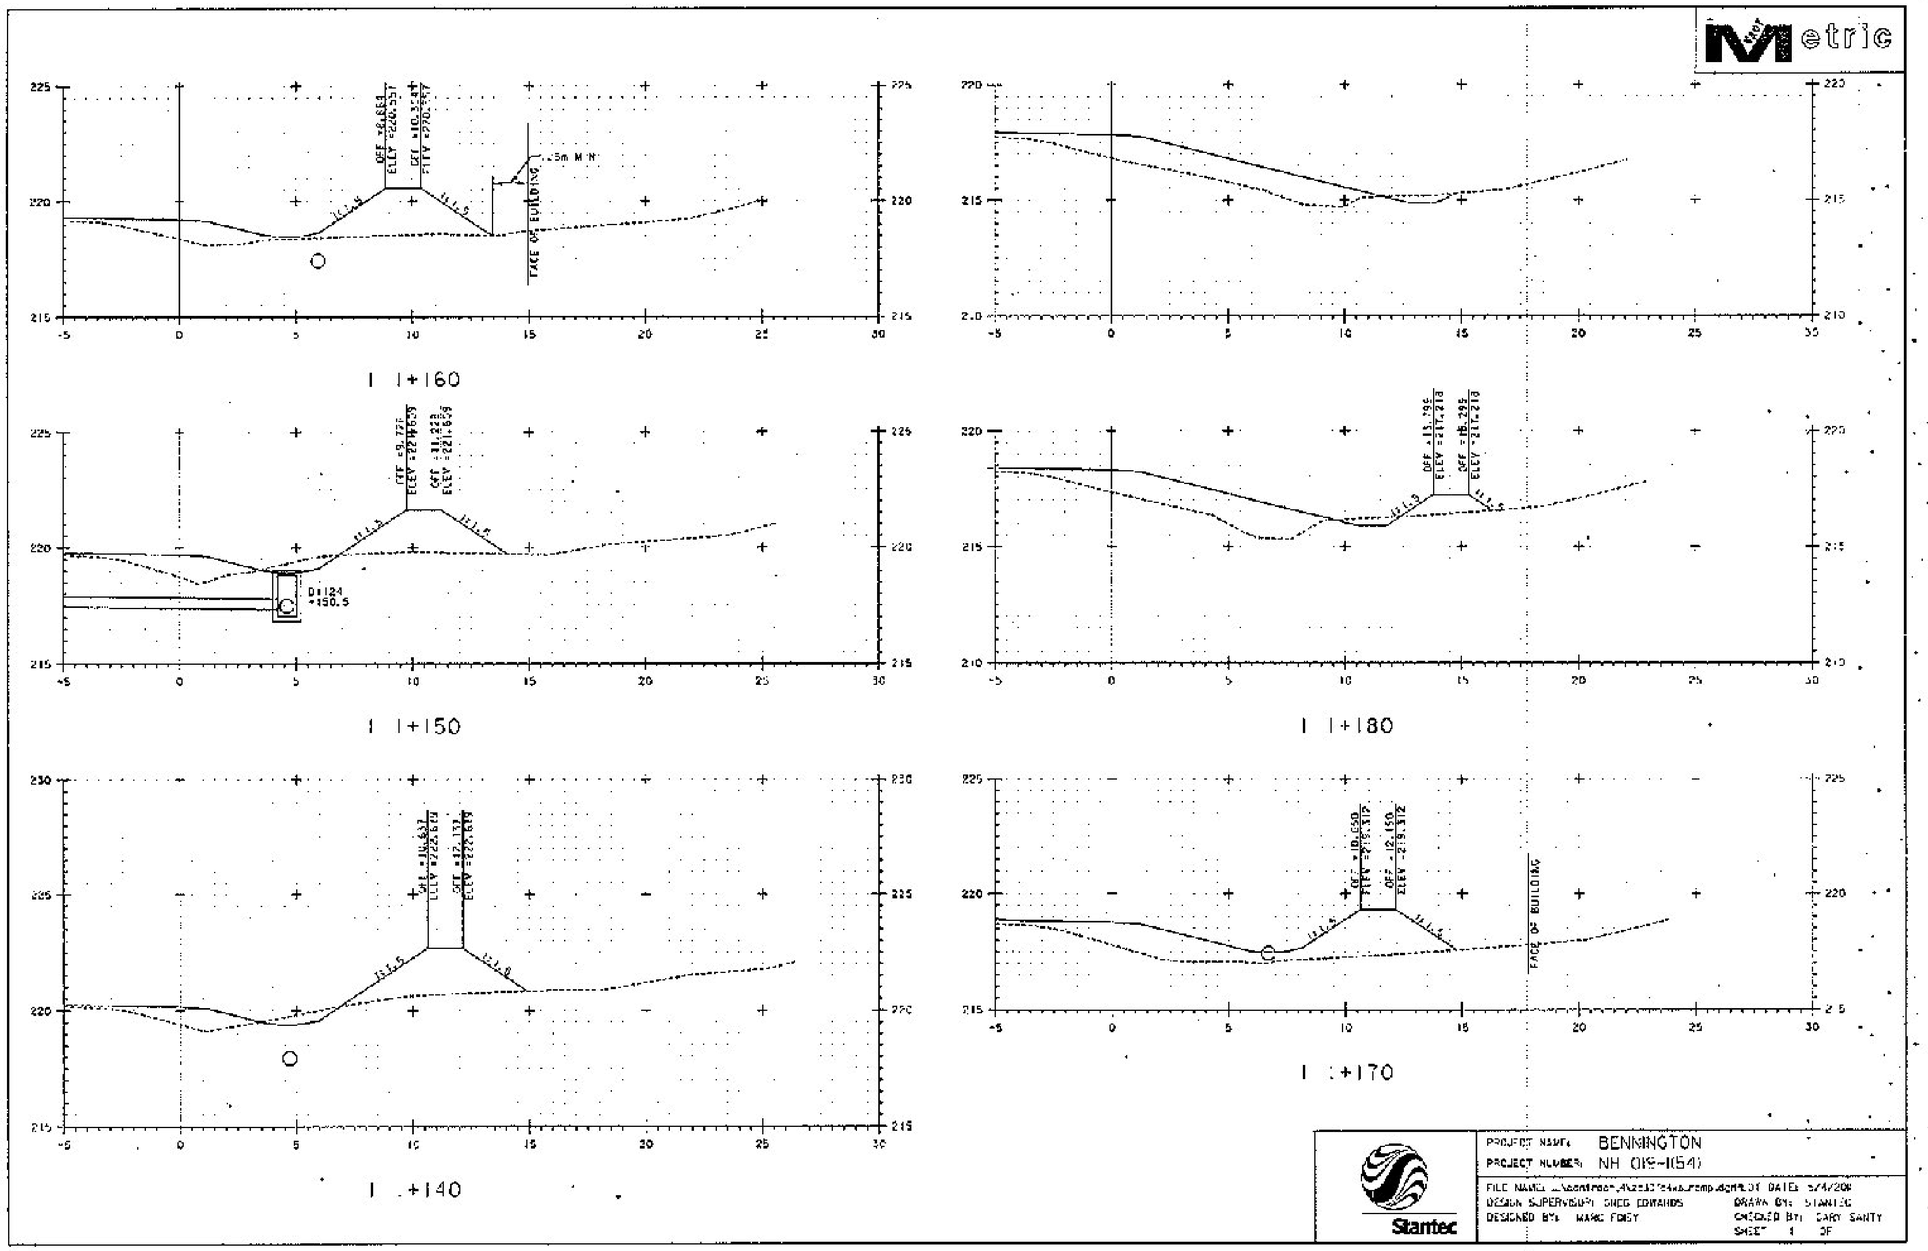

RAMP 1 CROSS SECTIONS

1XS-02A