STATE OF VERMONT
AGENCY OF TRANSPORTATION

# TRAFFIC SIGN SUMMARY SHEET #4

SHS = 2004 FHWA STANDARD HIGHWAY SIGNS BOOK

| MILEMARKER, STATION, OR SIGN NUMBER | SIGN LEGEND | SIGN DIMENSIONS EA | WIDTH (in) | HEIGHT (in) | NEW & SALVAGED SIGNS "A" | "B" | SALV SIGN | SALV TIS | EXIST POST RETAIN | EXIST POST SALVAGE | NEW SIGN POSTS NO. OF POSTS | SQUARE STEEL (in) 1.75 lb/ft 1.88 | 2.0 lb/ft 2.42 | 2.5 lb/ft 3.35 | ANCHOR | SLEEVE | TUBULAR ALUMINUM Ø (in) 3.0 lb/ft 1.3 | 4.0 lb/ft 1.7 | 4.0 MOD lb/ft 1.7 | TUBULAR STEEL Ø (in) FOUND-ATION | 3.0 lb/ft 7.6 | 3.5 lb/ft 9.0 | 4.0 lb/ft 10.8 | 5.0 lb/ft 14.6 | W-SHAPE STEEL FTG. SIZE 24" | 30" | WEIGHT | POST SIZE | SIGN FRAME REQUIRED | REMARKS | SIGN DETAIL SHS BOOK | DETAIL ON SHEET NUMBER | STD. SHEET NUMBER |
|---|---|---|---|---|---|---|---|---|---|---|---|---|---|---|---|---|---|---|---|---|---|---|---|---|---|---|---|---|---|---|---|---|---|---|
| 222+55 LT | | 1 | 30 | 30 | 6.25 | | | | | | 1 | | X | | X | | | | | | | | | | | | | | | | WI-2R | X | | |
| |  | 1 | 18 | 18 | 2.25 | | | | | | | | | | | | | | | | | | | | | | | | | | WI3-IP | X | | |
| 226+10 RT | | 1 | 24 | 30 | 5.00 | | | | | | 1 | | X | | X | | | | | | | | | | | | | | | | R2-1 | X | | |
| 248+00 LT | | 1 | 24 | 30 | 5.00 | | | | | | 1 | | X | | X | | | | | | | | | | | | | | | | R2-1 | X | | |
| 295+46 RT | | 1 | 30 | 30 | 6.25 | | | | | | 1 | | X | | X | | | | | | | | | | | | | | | | WI-1L | X | | |
| | | 1 | 18 | 18 | 2.25 | | | | | | | | | | | | | | | | | | | | | | | | | | WI3-IP | X | | |
| 298+68 RT | | 1 | 48 | 24 | 8.00 | | | | | | 2 | | X | | X | | | | | | | | | | | | | | | | WI-6R | X | | |
| 298+68 RT | 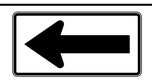 | 1 | 48 | 24 | 8.00 | | | | | | 2 | | X | | X | | | | | | | | | | | | | | | | WI-6L | X | | |
| | 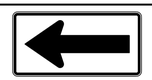 | | | | | | | | | | | | | | | | | | | | | | | | | | | | | | | | | |
| 299+50 RT |  | 1 | 48 | 24 | 8.00 | | | | | | 2 | | X | | X | | | | | | | | | | | | | | | | WI-6L | X | | |
| 301+25 LT | | 1 | 30 | 30 | 6.25 | | | | | | 1 | | X | | X | | | | | | | | | | | | | | | | WI-1R | X | | |
| | | 1 | 18 | 18 | 2.25 | | | | | | | | | | | | | | | | | | | | | | | | | | WI3-IP | X | | |
| 307+05 RT | | 1 | 6 | 10 | 0.42 | | | | | | 1 | X | | | X | | | | | | | | | | | | | | | | VD-701 | | 79 | |
| 307+20 LT | | 1 | 6 | 10 | 0.42 | | | | | | 1 | X | | | X | | | | | | | | | | | | | | | | VD-701 | | 79 | |
| 318+00 RT | | 1 | 6 | 10 | 0.42 | | | | | | 1 | X | | | X | | | | | | | | | | | | | | | | VD-701 | | 79 | |
| 318+20 LT | | 1 | 6 | 10 | 0.42 | | | | | | 1 | X | | | X | | | | | | | | | | | | | | | | VD-701 | | 79 | |
| **SHEET TOTALS** | | SF 61.18 | SF | EA. | SF | | | | | | | FT 225 | | | | | | LB | | | EA. | | LB | | | EA. | EA. | LB | | | | | | |

FINAL POST LENGTHS ARE TO BE DETERMINED IN THE FIELD. POST SIZES ARE COMPUTED BASED ON INFORMATION FURNISHED ON THE STANDARD SHEETS AND VTRANS "SIGN POST DESIGN GUIDELINE."

FT 60 | FT 165 | FT | EA | LB | LB | LB | LB | LB | LB | LB

**TRAFFIC SIGN SUMMARY SHEET #4**

PROJECT NAME: BLOOMFIELD-LEMINGTON
PROJECT NUMBER: STP 2610(1)

FILE NAME: $FILEABBREV$
PROJECT LEADER: PTS
DESIGNED BY: NLL
IPARM FILE NAME: 06C052_74

PLOT DATE: 19-JUN-2013 17:00
DRAWN BY: SNG
CHECKED BY: DAM
SHEET 74 OF 82