STATE OF VERMONT
AGENCY OF TRANSPORTATION

TRAFFIC SIGN SUMMARY SHEET #5

SHS = 2004 FHWA STANDARD HIGHWAY SIGNS BOOK

MILEMARKER, STATION, OR SIGN NUMBER	SIGN LEGEND	SIGN DIMENSIONS EA	WIDTH (in)	HEIGHT (in)	NEW & SALVAGED SIGNS "A"	"B"	SALV SIGN	SALV TIS	EXIST POST RETAIN	EXIST POST SALVAGE	NEW SIGN POSTS NO. OF POSTS	SQUARE STEEL (in) 1.75 lb/ft 1.88	2.0 lb/ft 2.42	2.5 lb/ft 3.35	ANCHOR	SLEEVE	TUBULAR ALUMINUM Ø (in) 3.0 lb/ft 1.3	4.0 lb/ft 1.7	4.0 MOD lb/ft 1.7	TUBULAR STEEL Ø (in) FOUND-ATION	3.0 lb/ft 7.6	3.5 lb/ft 9.0	4.0 lb/ft 10.8	5.0 lb/ft 14.6	W-SHAPE STEEL FTG. SIZE 24"	30"	WEIGHT	POST SIZE	SIGN FRAME REQUIRED	REMARKS	SIGN DETAIL SHS BOOK	DETAIL ON SHEET NUMBER	STD. SHEET NUMBER
356+25 RT		1	30	30	6.25						1		X		X																WI-2R	X		
356+65 RT		1	6	10	0.42						1	X			X																VD-701		79	
357+05 LT		1	6	10	0.42						1	X			X																VD-701		79	
364+60 LT		1	30	30	6.25						1		X		X																WI-2L	X		
LEMINGTON 366+94 RT L0+00 RT	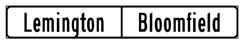	1	72	10	5.00						2		X		X																VD-024		80	
		1 1	6 6	10 10	0.42 0.42																										VD-700 VD-700			E-138 E-138
L18+00 RT		1	24	30	5.00						1		X		X																R2-1	X		
L37+10 LT		1	24	30	5.00						1		X		X																R2-1	X		
L99+75 LT		1	30	30	6.25						1		X		X																WI-2L	X		
L107+00 LT		1	24	12	2.00						1		X		X																W16-18P ASTM TYPE IX FLUORESCENT YELLOW SHEETING		80	
		1	24	30	5.00																										R2-1	X		
		1	24	18	3.00																										R2-5P		80	
												FT 30	FT 120	FT		EA	LB	LB	LB		LB	LB	LB	LB										
	SHEET TOTALS	SF 45.43	SF	EA.	SF		FT 150					LB		EA.	LB					EA.	EA.	LB											

FINAL POST LENGTHS ARE TO BE DETERMINED IN THE FIELD. POST SIZES ARE COMPUTED BASED ON INFORMATION FURNISHED ON THE STANDARD SHEETS AND VTRANS "SIGN POST DESIGN GUIDELINE."

TRAFFIC SIGN SUMMARY SHEET #5

PROJECT NAME: BLOOMFIELD-LEMINGTON
PROJECT NUMBER: STP 2610(1)

FILE NAME: $FILEABBREV$
PROJECT LEADER: PTS
DESIGNED BY: NLL
IPARM FILE NAME: 06C052_75

PLOT DATE: 19-JUN-2013 17:00
DRAWN BY: SNG
CHECKED BY: DAM
SHEET 75 OF 82